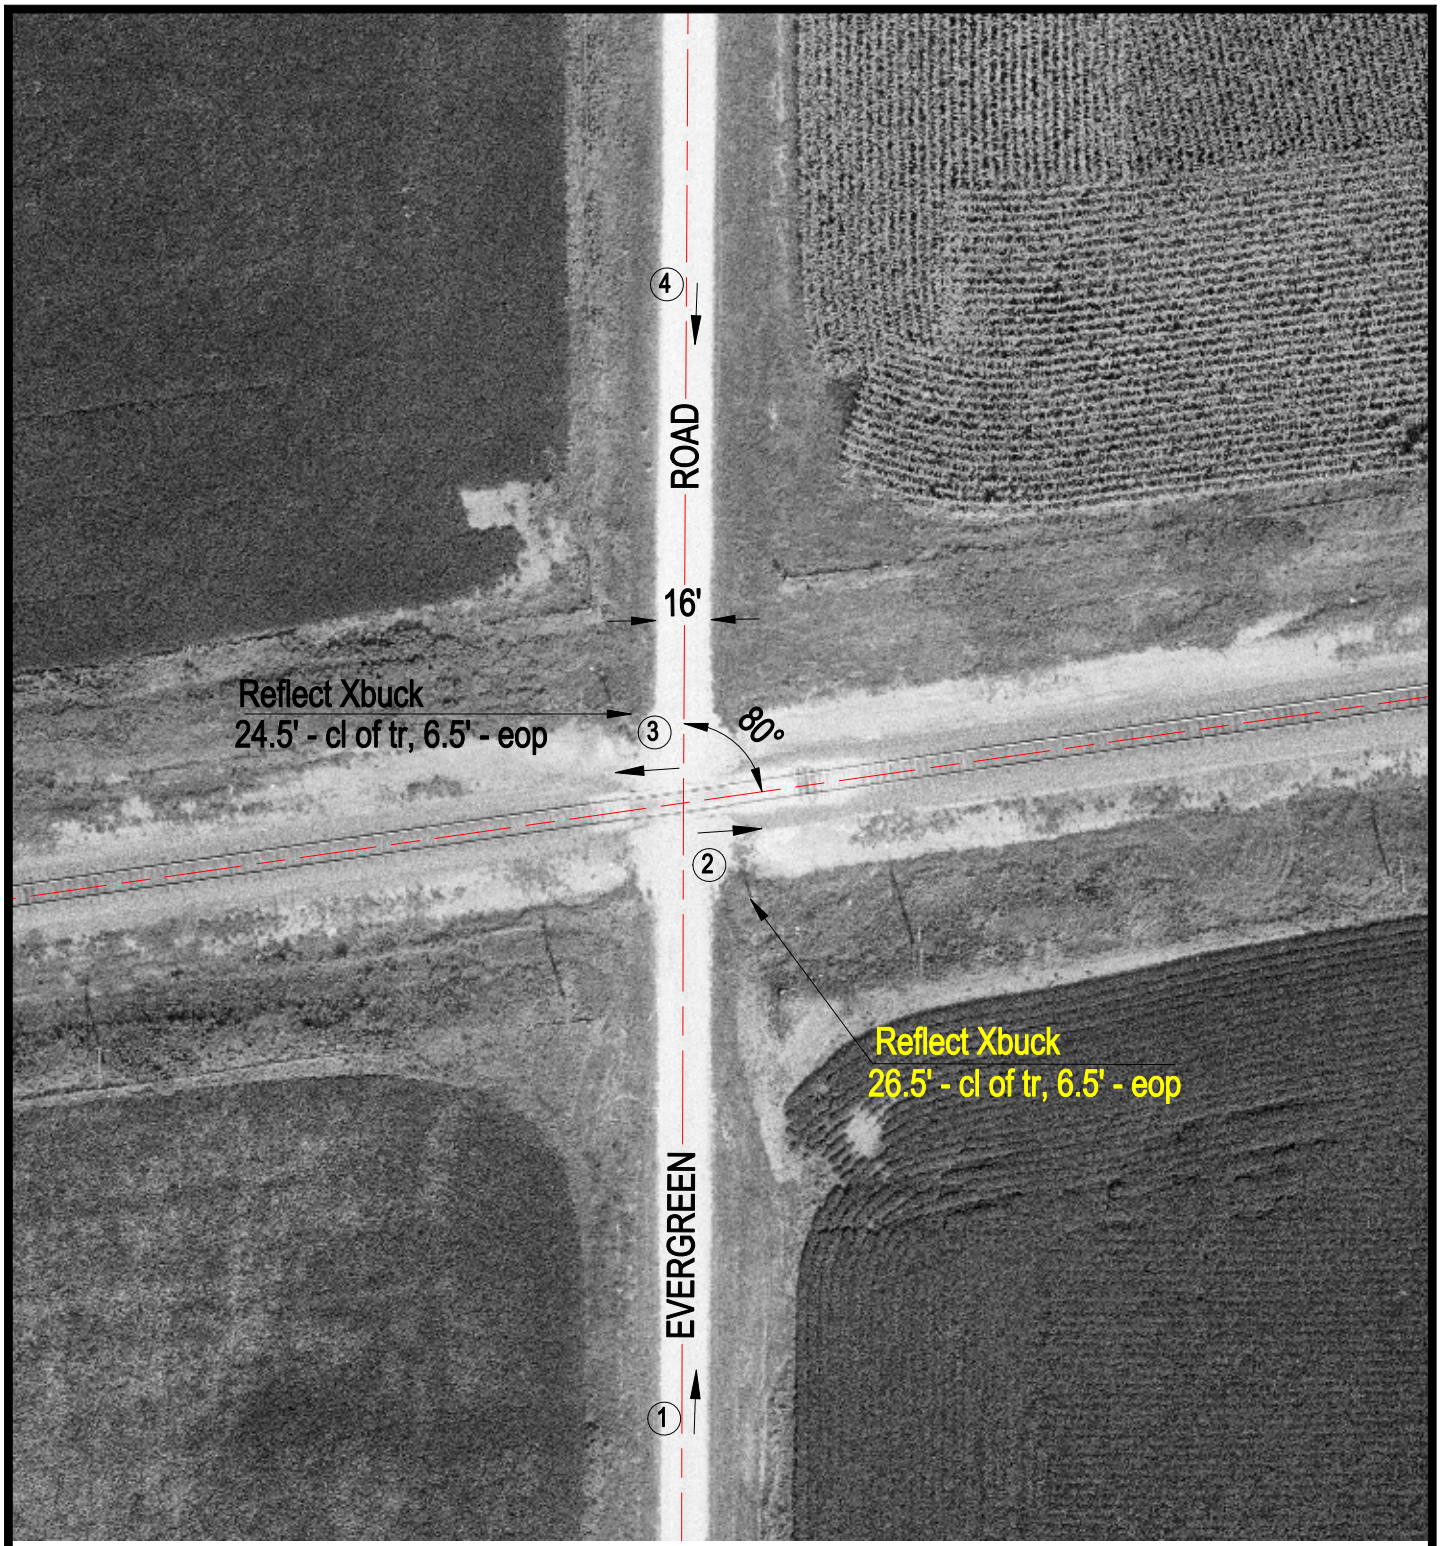

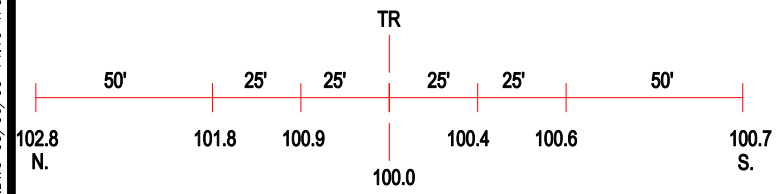

ROAD PROFILE

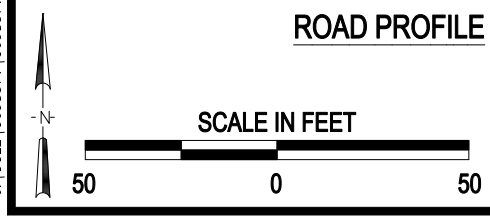

3 Photo Location

Crossing #:	069837V
Location:	Ogle Co., City of Polo (N)
Lat/Long:	41°59'34" / 89°31'49"
Railroad:	BNSF
Street:	Evergreen Road
Railroad Milepost:	109.41
Crossing Protection:	Signs

J:\OGLE\069837V\069837V.DWG 03/06/00 14:10 TFG