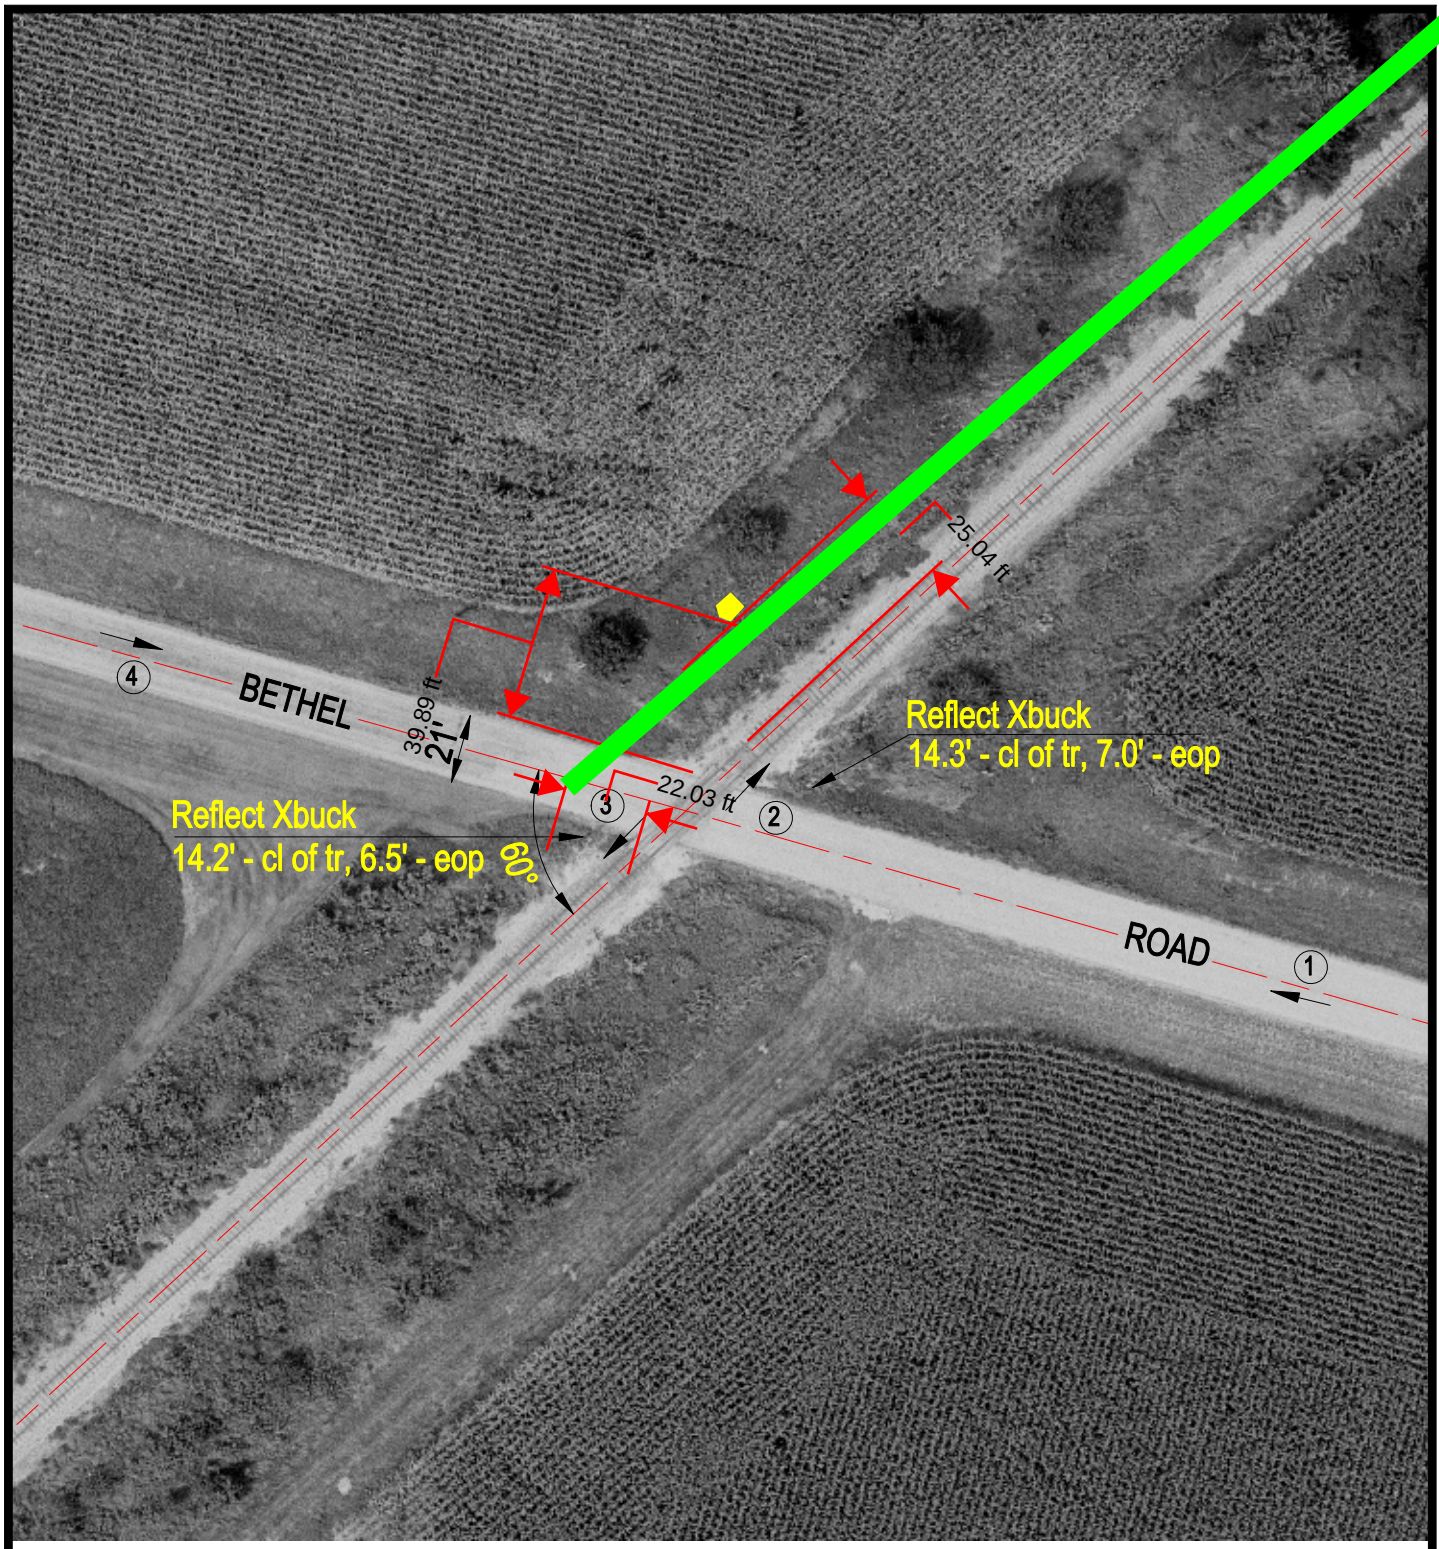

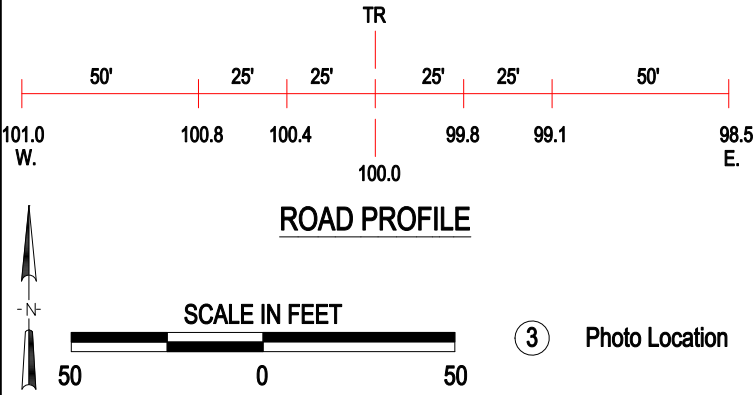

ROAD PROFILE

N

SCALE IN FEET

50 0 50

3 Photo Location

Crossing #:	070051B
Location:	Ogle Co., City of Holcomb (N)
Lat/Long:	41°59'03" / 89°06'38"
Railroad:	BNSF
Street:	Bethel Road
Railroad Milepost:	3.53
Crossing Protection:	Signs

J:\OGLE\070051B\070051B.DWG 04/10/01 15:01 PMM