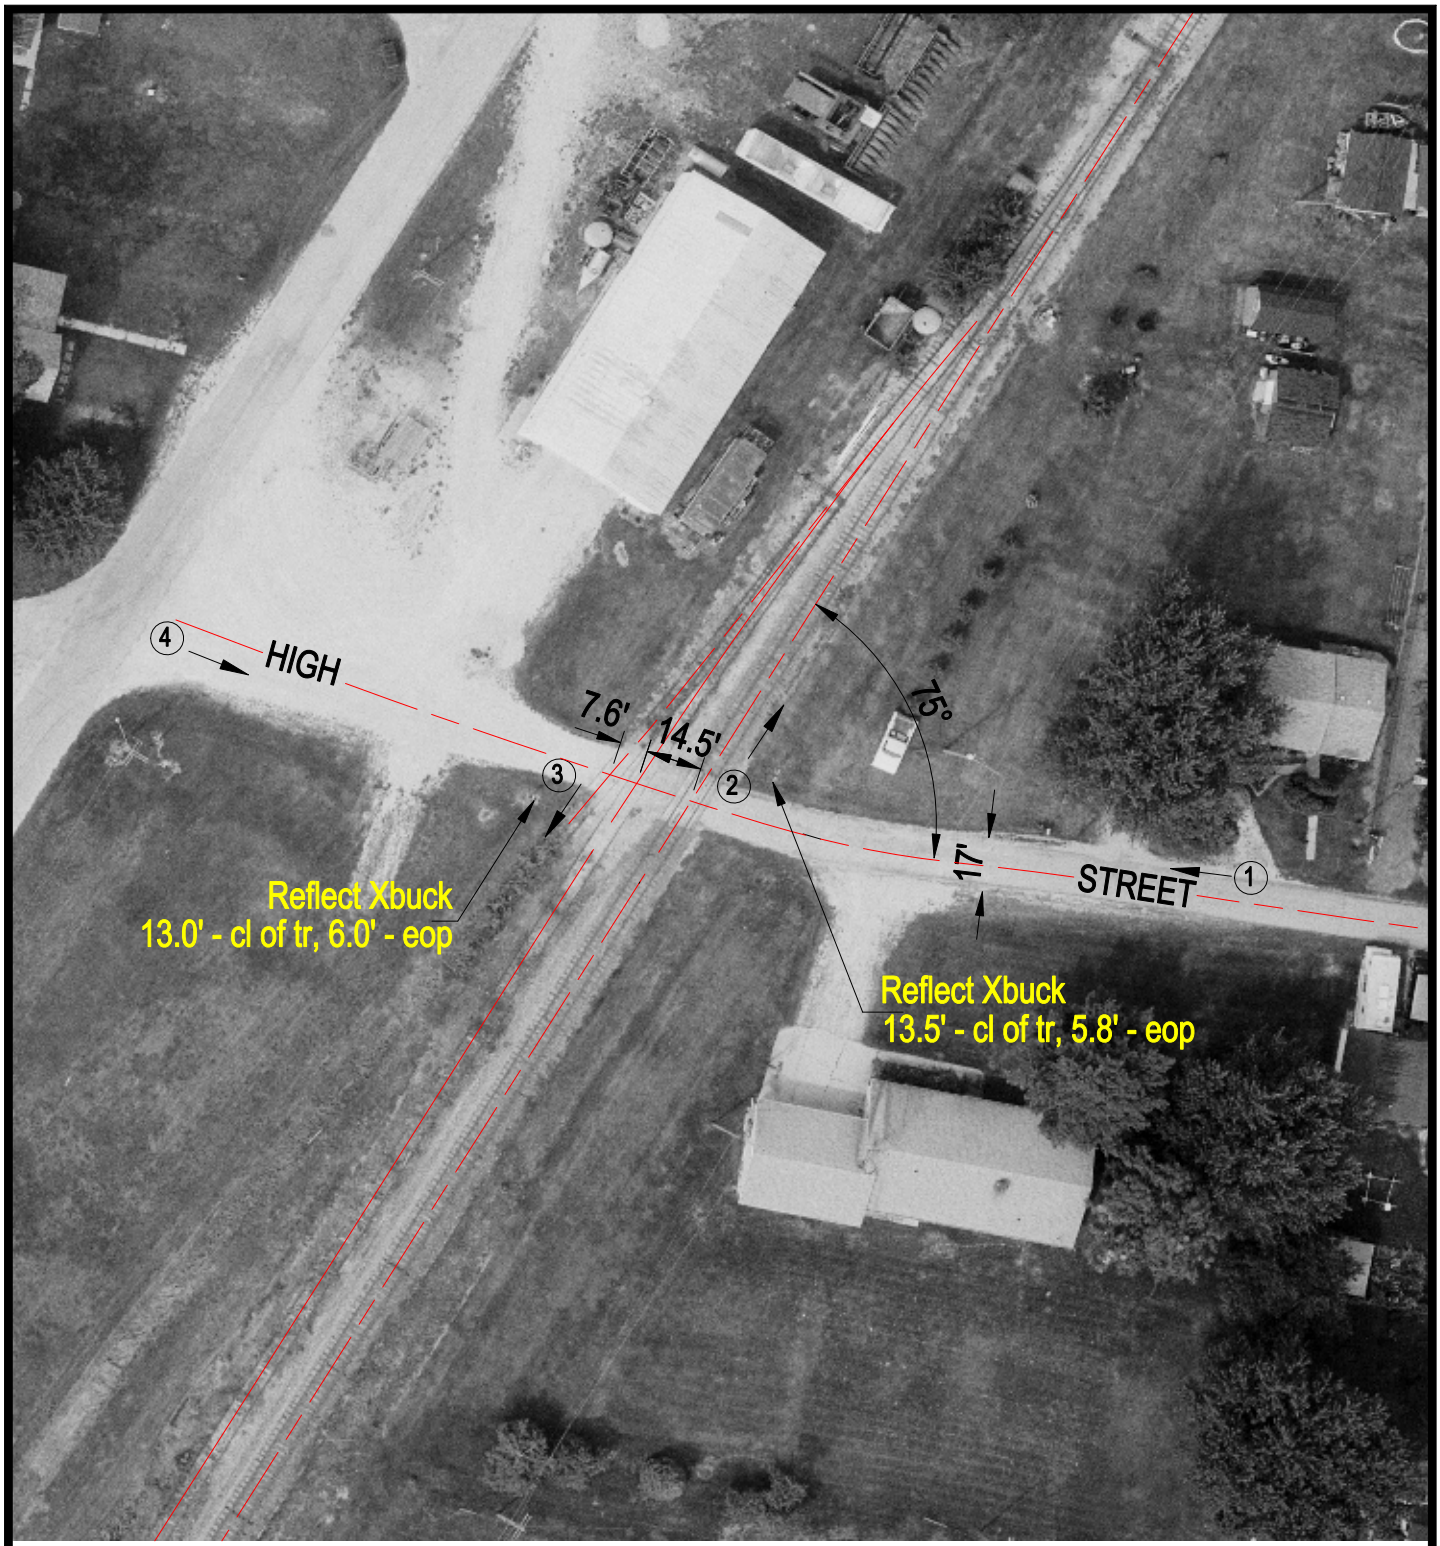

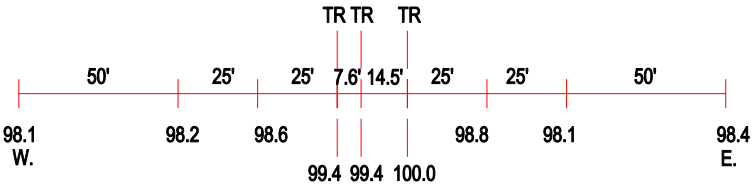

ROAD PROFILE

N

SCALE IN FEET

50 0 50

3 Photo Location

Crossing #:	070053P
Location:	Ogle Co., City of Holcomb (N)
Lat/Long:	42°00'19" / 89°06'26"
Railroad:	BNSF
Street:	High Street
Railroad Milepost:	5.00
Crossing Protection:	Signs

J:\OGLE\070053P\070053P.DWG 04/10/01 15:52 PMM