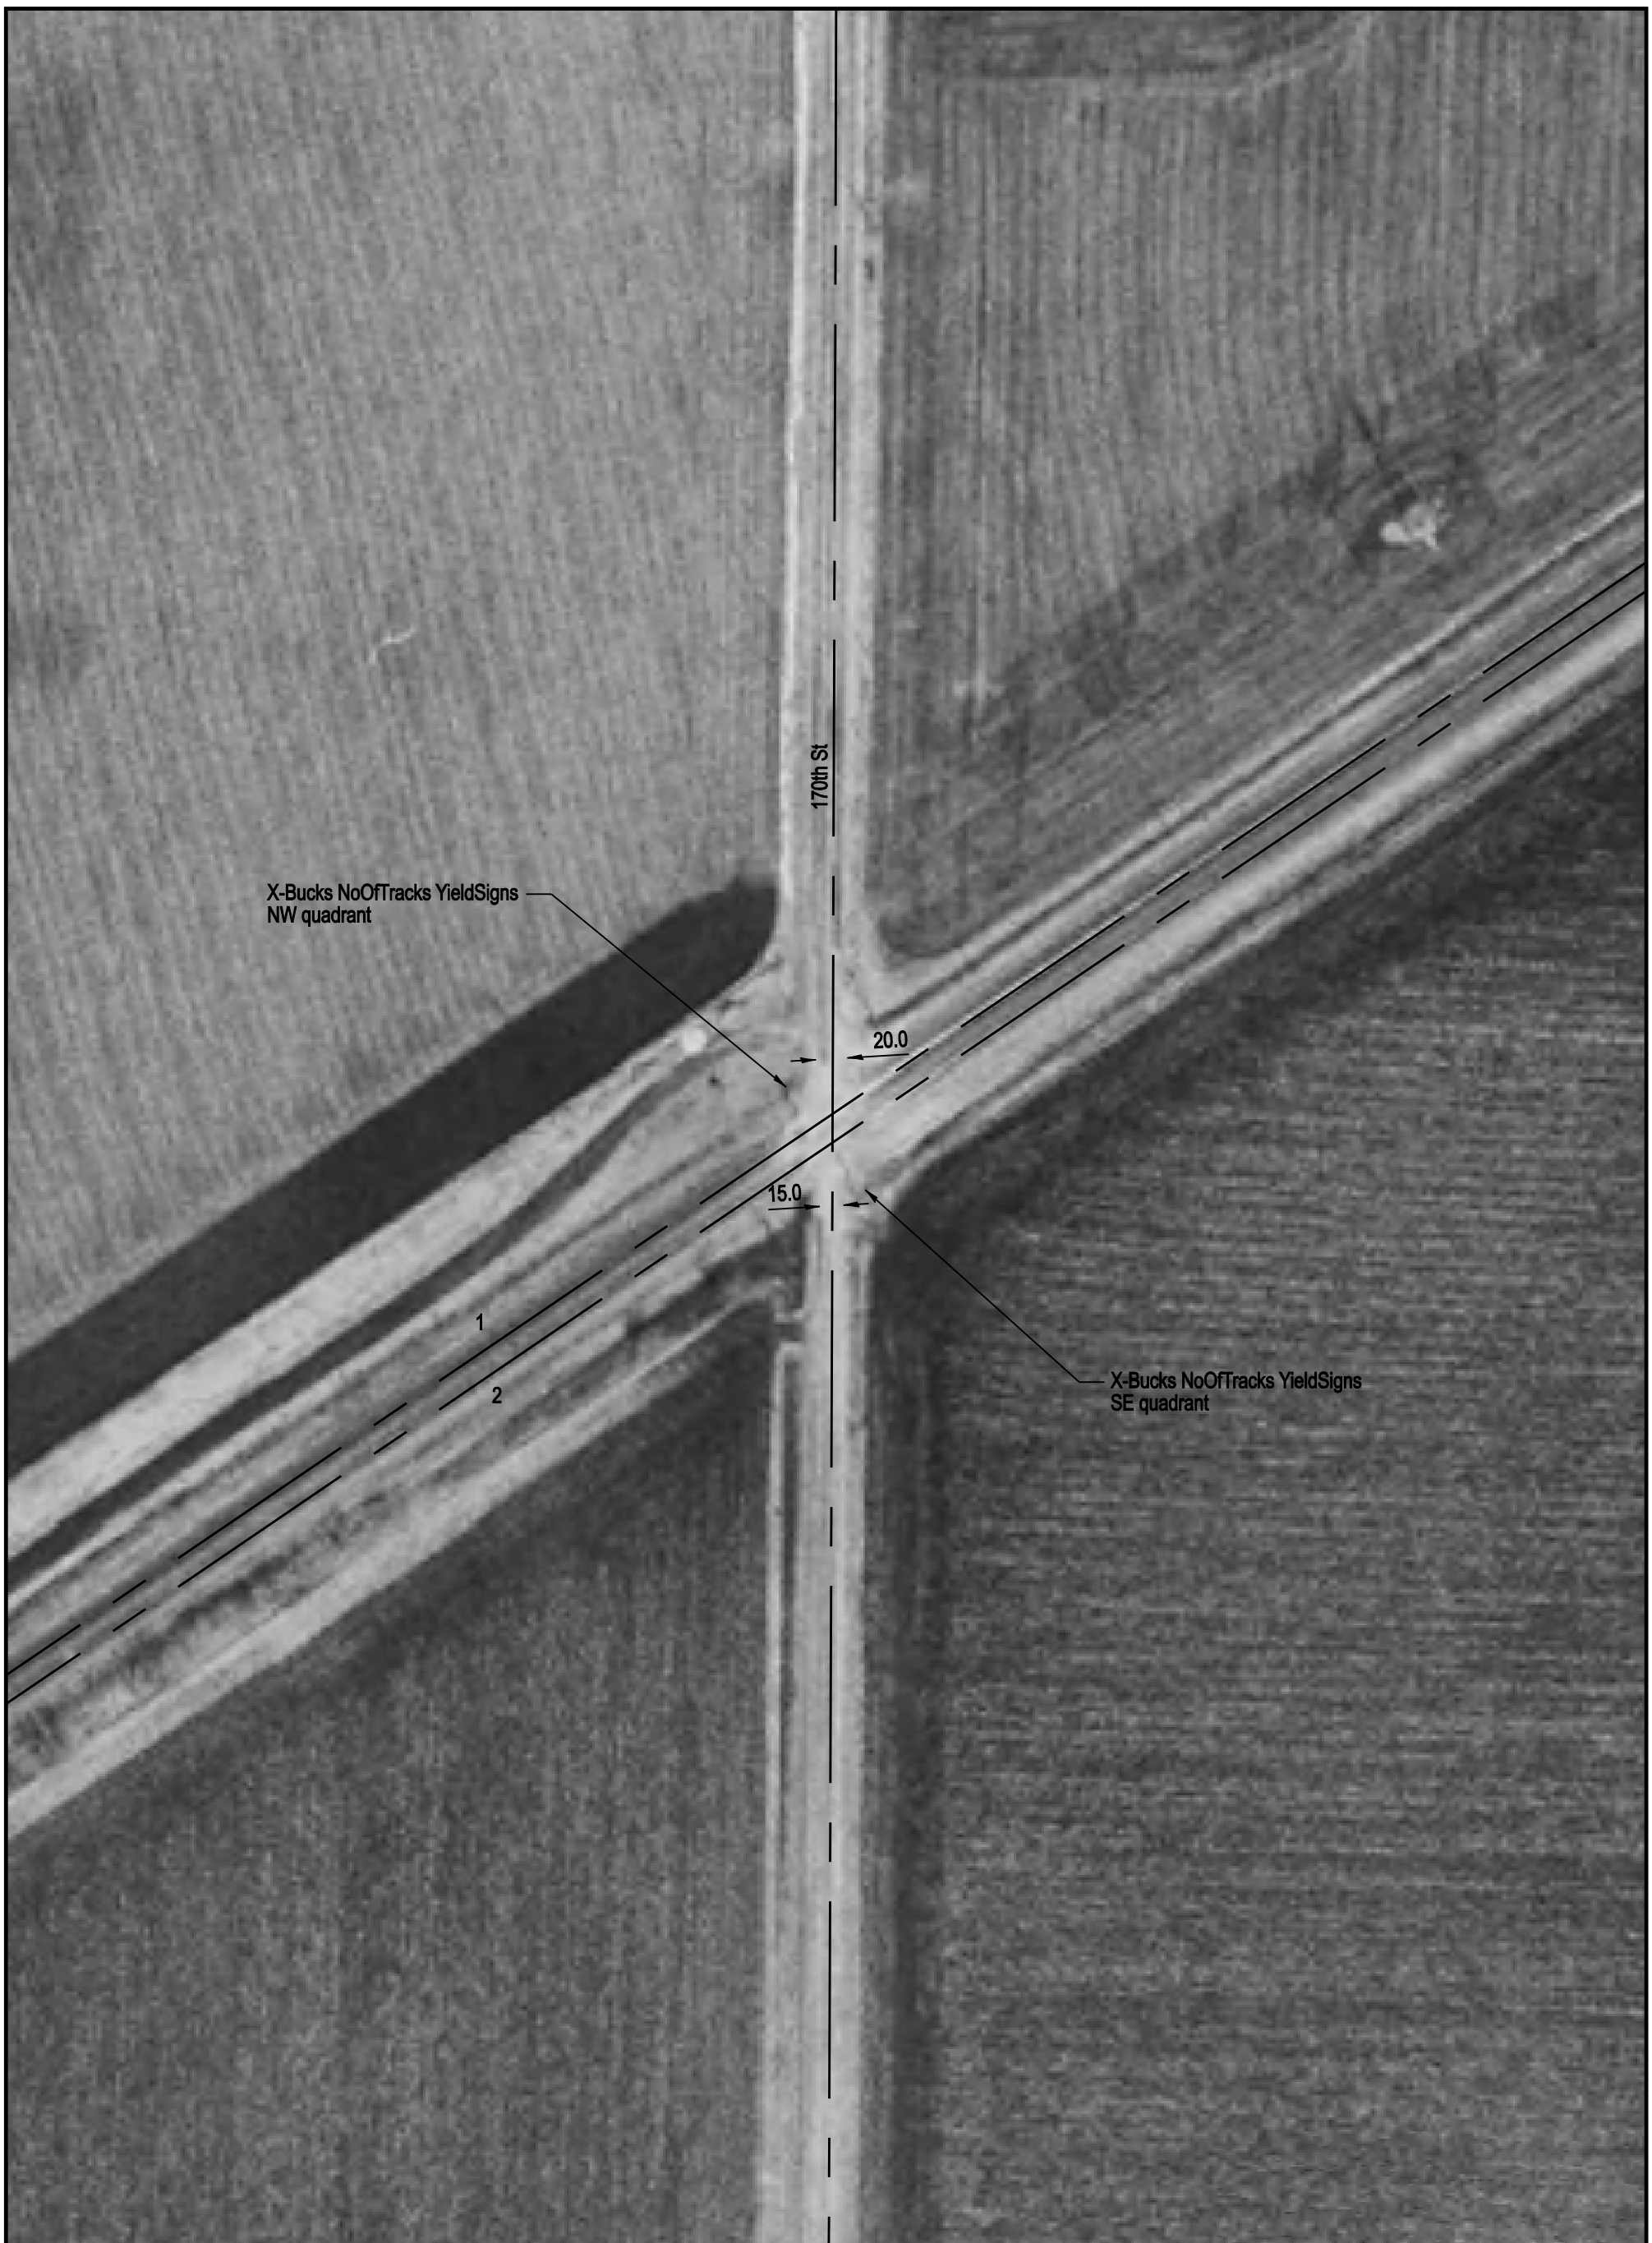

NOTE: ALL MEASUREMENTS ARE IN FEET

DOT/AAR Inventory #: 079212A

Location: Warren Co., Near Galesburg, IL

Lat/Long: 40º 53' 33"/-90º 27' 38"

Railroad Milepost - Line: 168.64-A

Crossing Angle (Deg.): 60

Crossing Width (By Track): 32.0, 32.5 (1 to 2)

Number of Tracks: 2

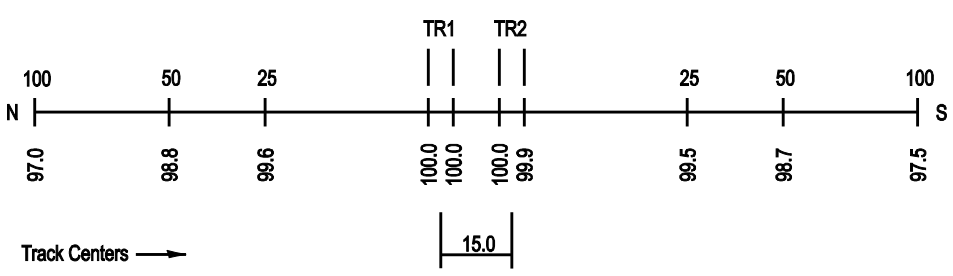
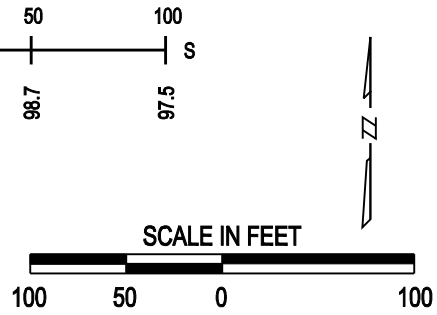
ROAD PROFILE