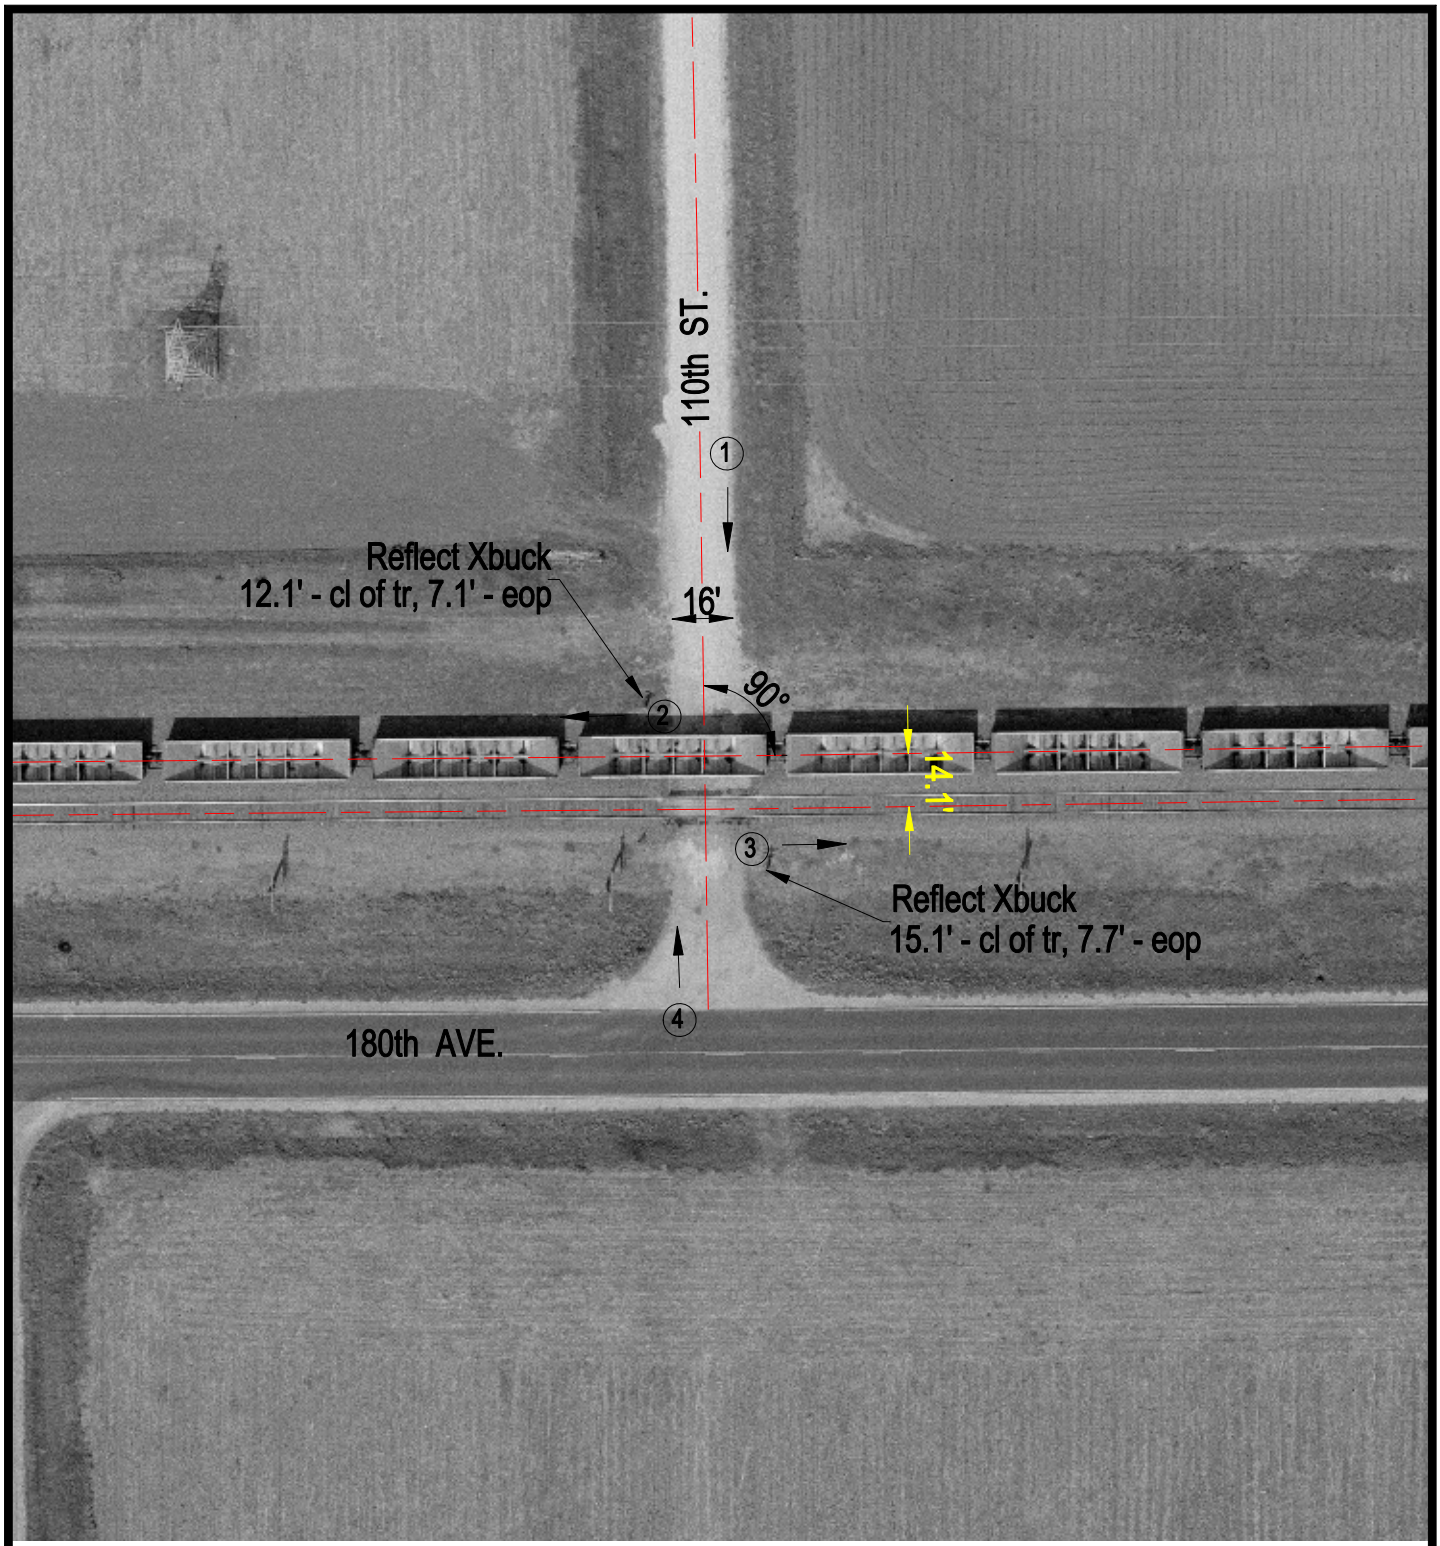

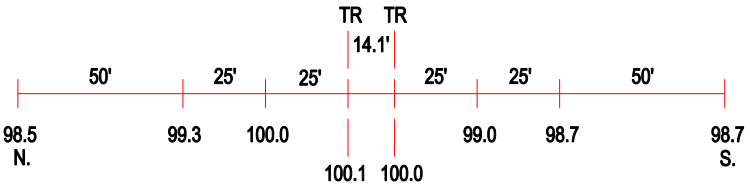

ROAD PROFILE

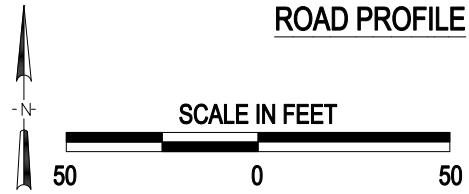

3 Photo Location

Crossing #:	079218R
Location:	Warren Co., City of Cameron (N)
Lat/Long:	40°53'24" / 90°34'26"
Railroad:	BNSF
Street:	110th St.
Railroad Milepost:	174.64
Crossing Protection:	Signs

J:\WARREN\079218R\079218R.DWG 03/07/01 10:27 BJB