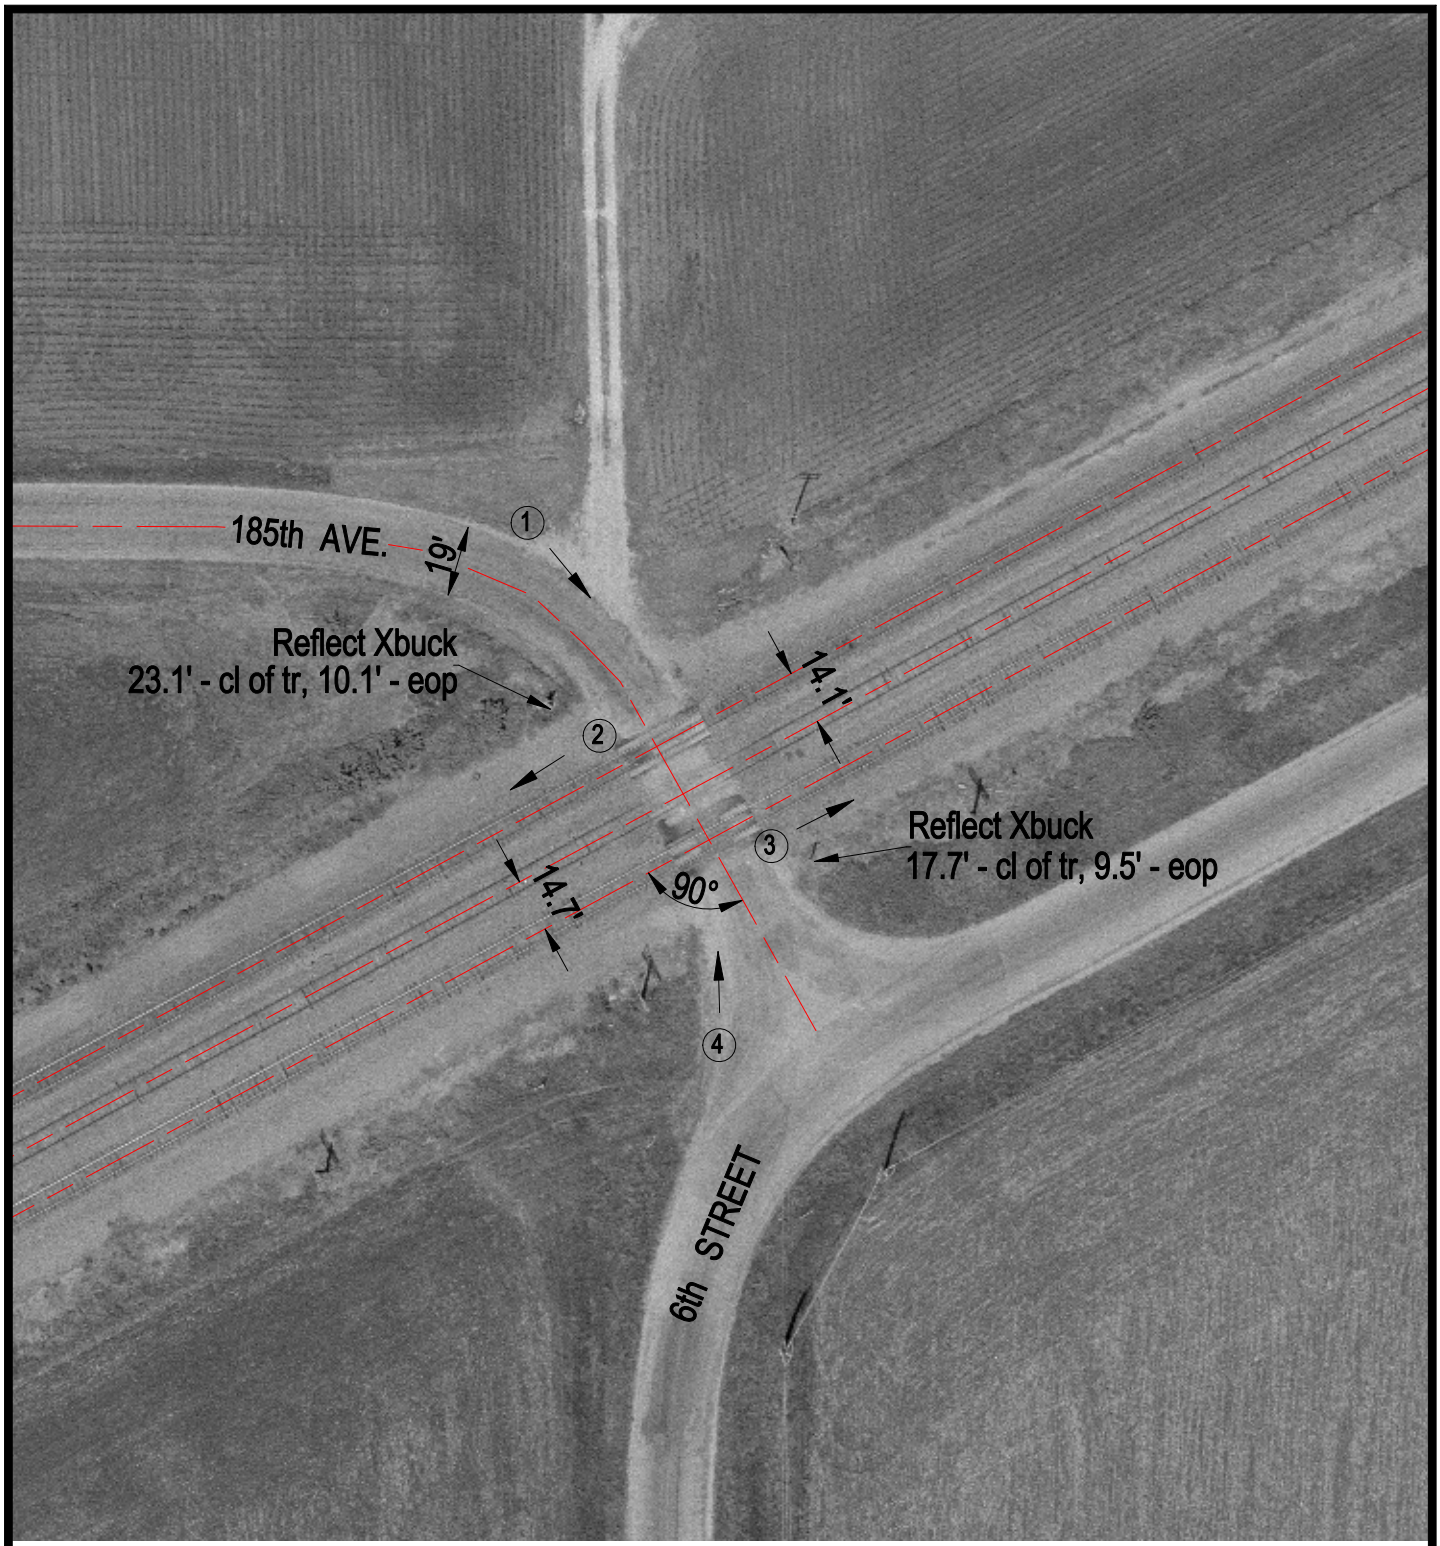

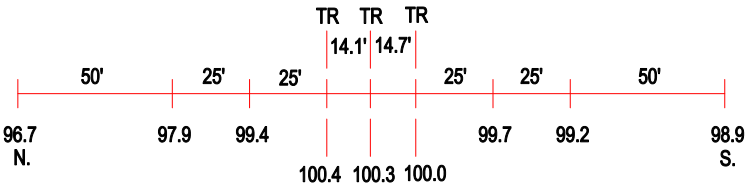

ROAD PROFILE

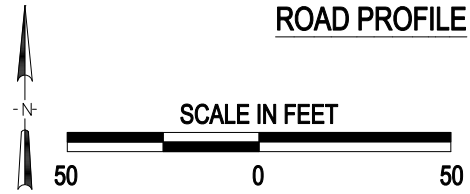

3 Photo Location

Crossing #:	079226H
Location:	Warren Co., City of Monmouth (N)
Lat/Long:	40°53'57" / 90°40'17"
Railroad:	BNSF
Street:	185th Ave.
Railroad Milepost:	180.12
Crossing Protection:	Signs

J:\WARREN\079226H\079226H.DWG 03/09/01 11:10 HWH