


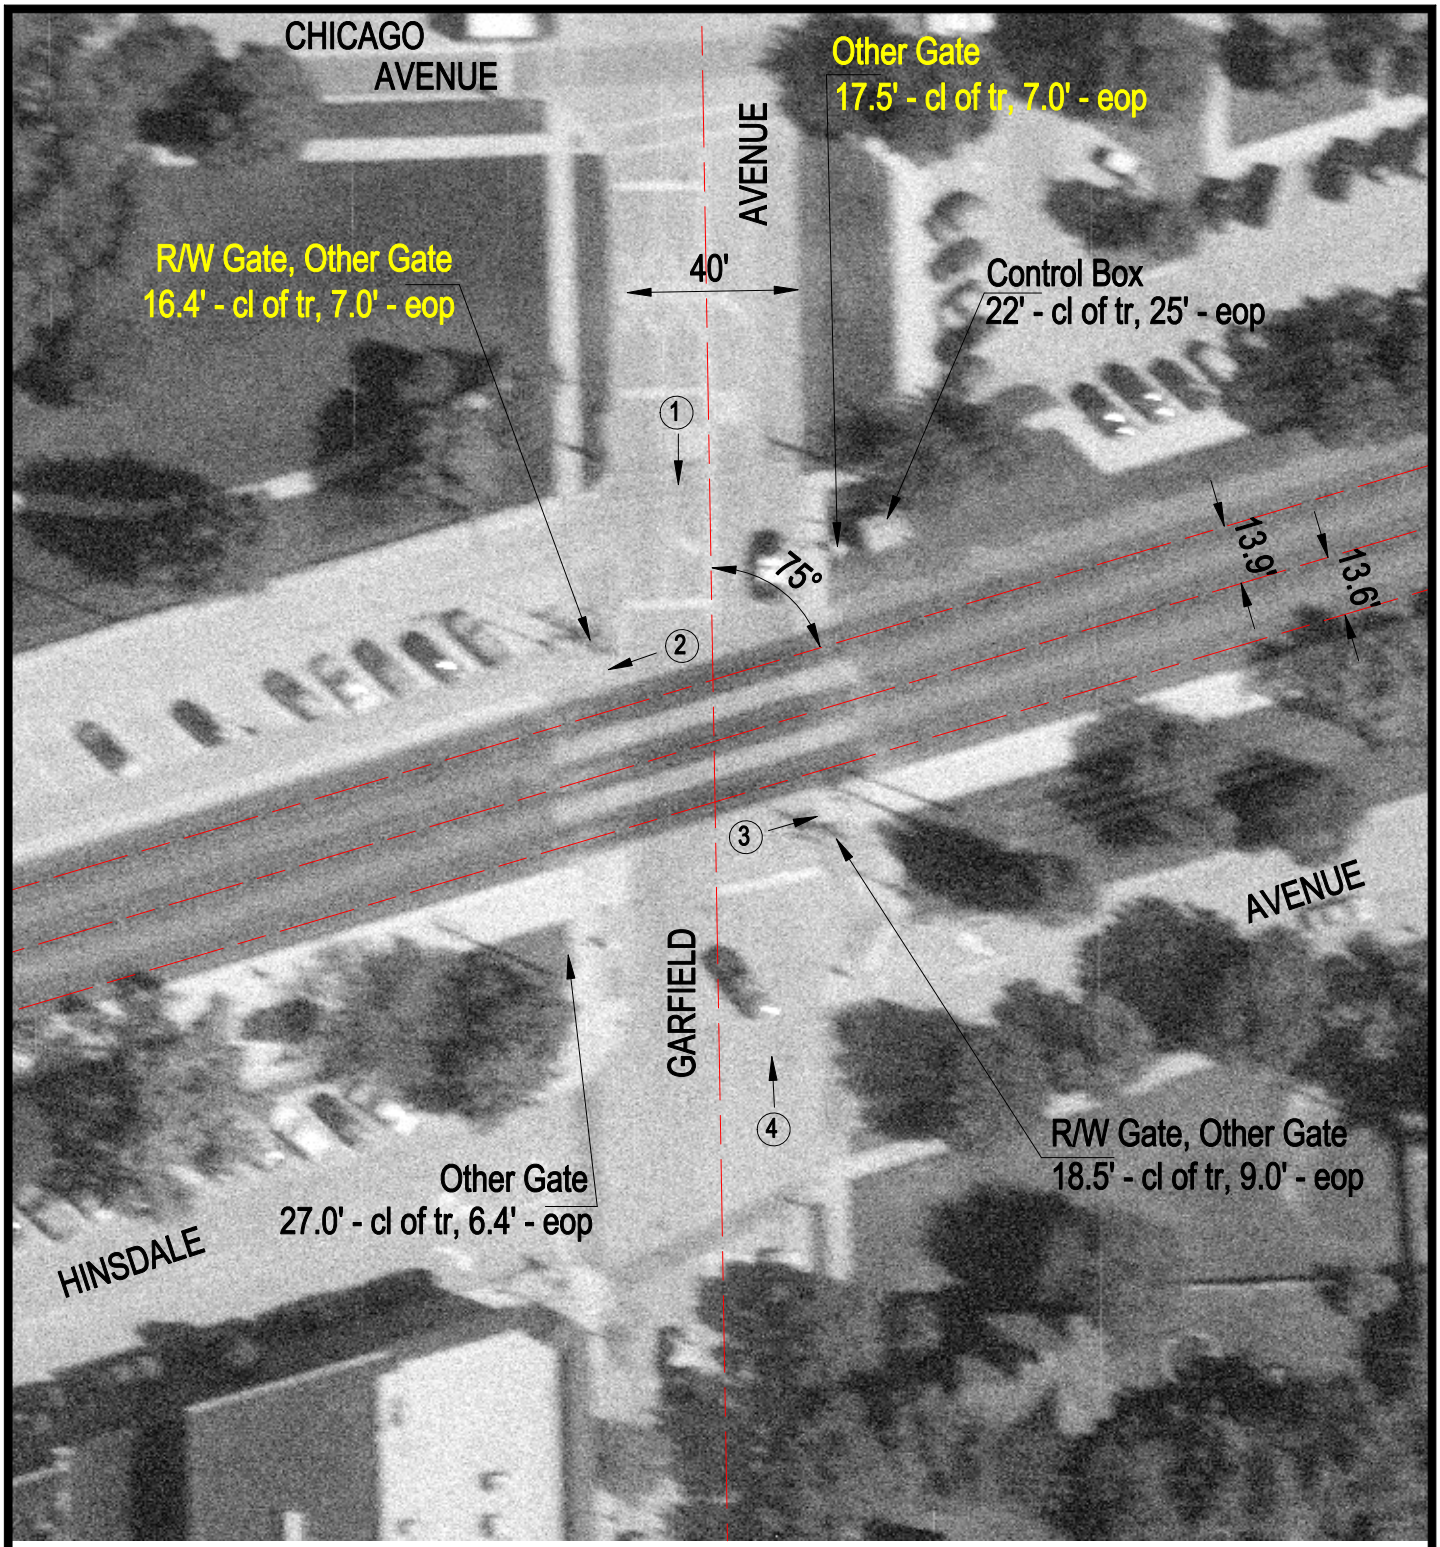


ROAD PROFILE

N

SCALE IN FEET

50 0 50

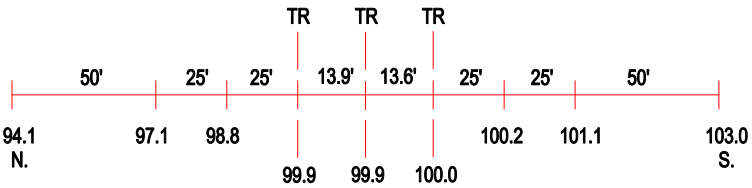3 Photo Location

| | |
|---|---|
| Crossing #: | 079522U |
| Location: | DuPage Co., City of Hinsdale (I) |
| Lat/Long: | 41°48'11" / 87°55'38" |
| Railroad: | BNSF |
| Street: | Garfield Avenue |
| Railroad Milepost: | 16.83 |
| Crossing Protection: | Train Activated Devices |