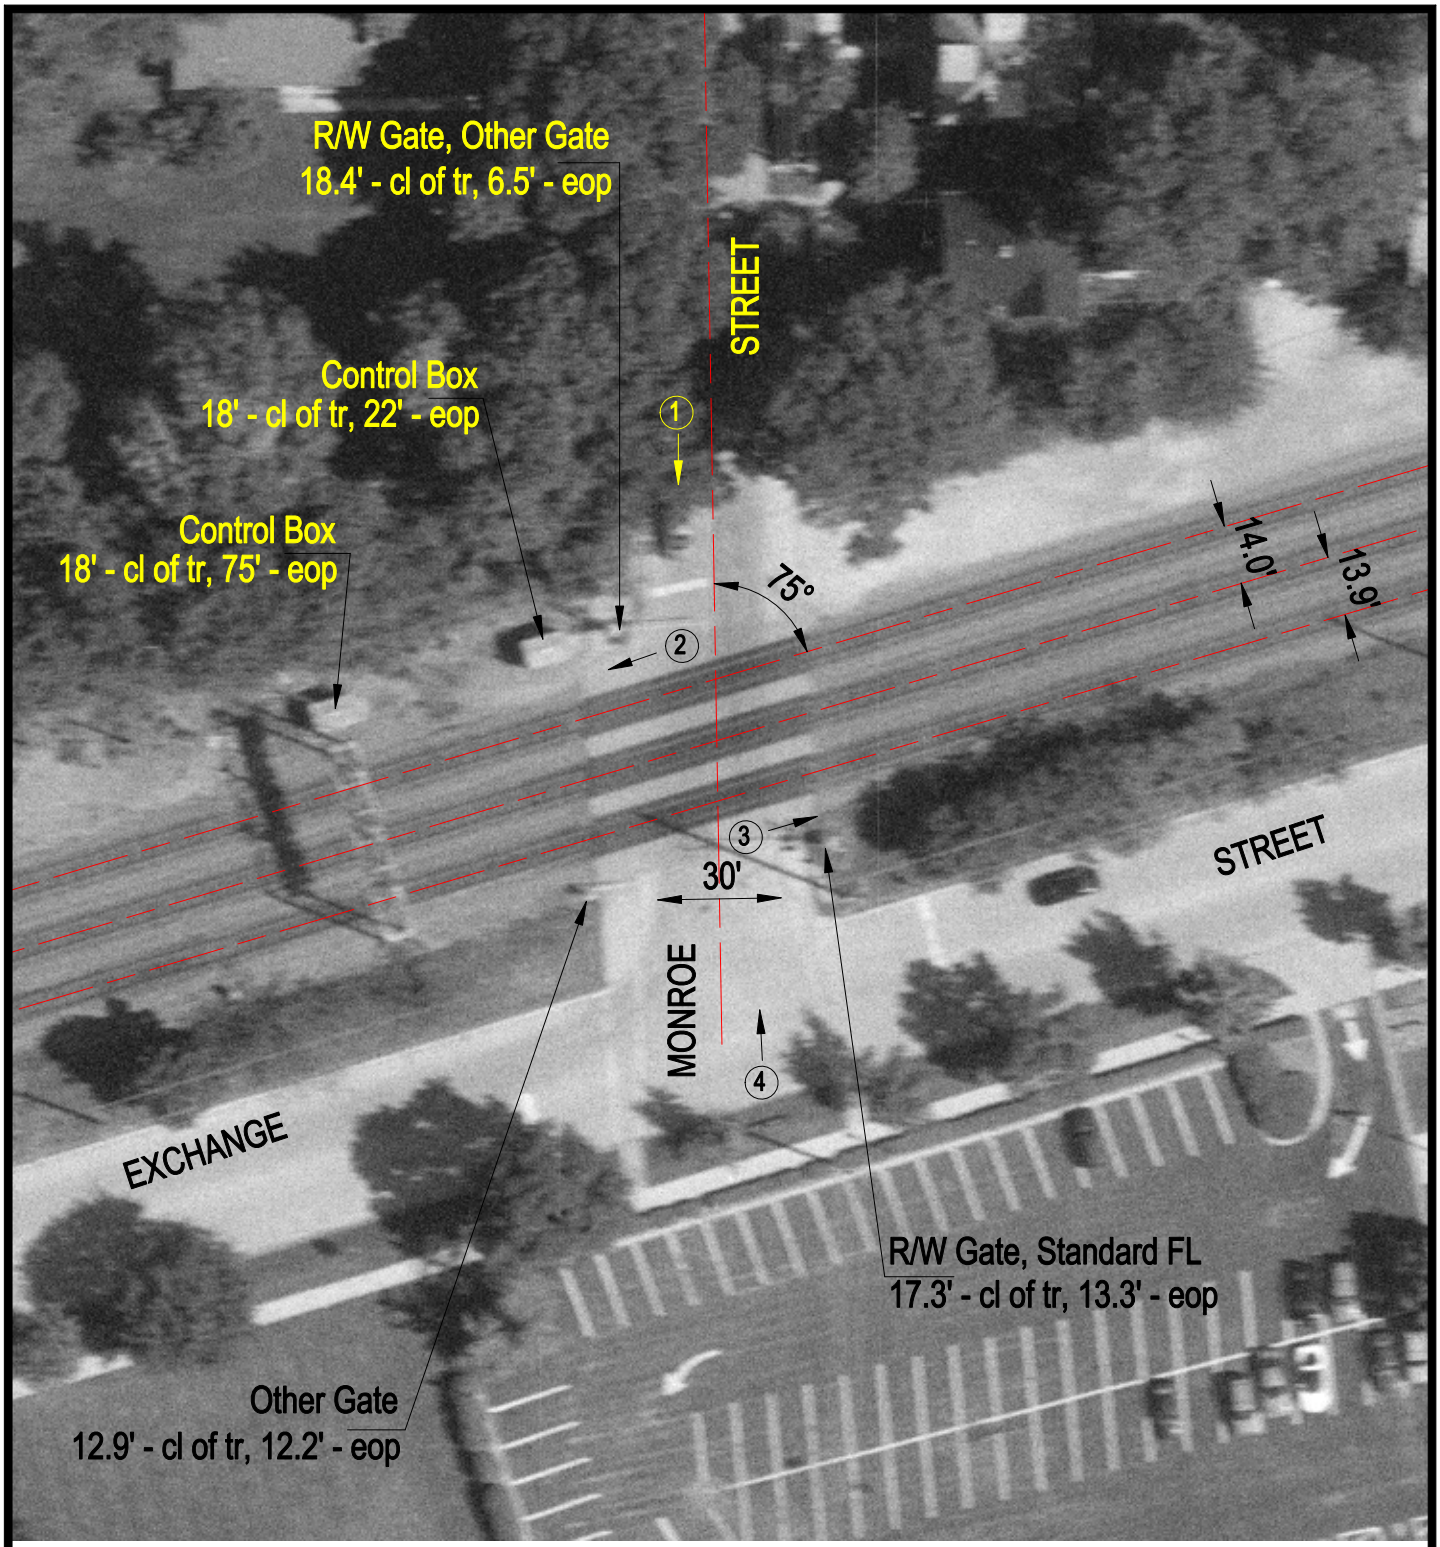

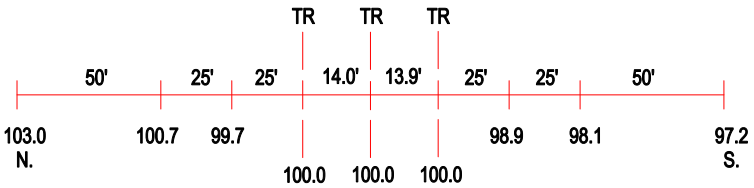

ROAD PROFILE

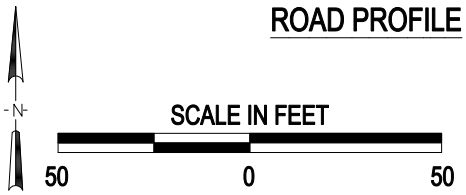

3 Photo Location

Crossing #:	079526W
Location:	DuPage Co., City of Hinsdale (I)
Lat/Long:	41°48'02" / 87°56'21"
Railroad:	BNSF
Street:	Monroe Street
Railroad Milepost:	17.48
Crossing Protection:	Train Activated Devices