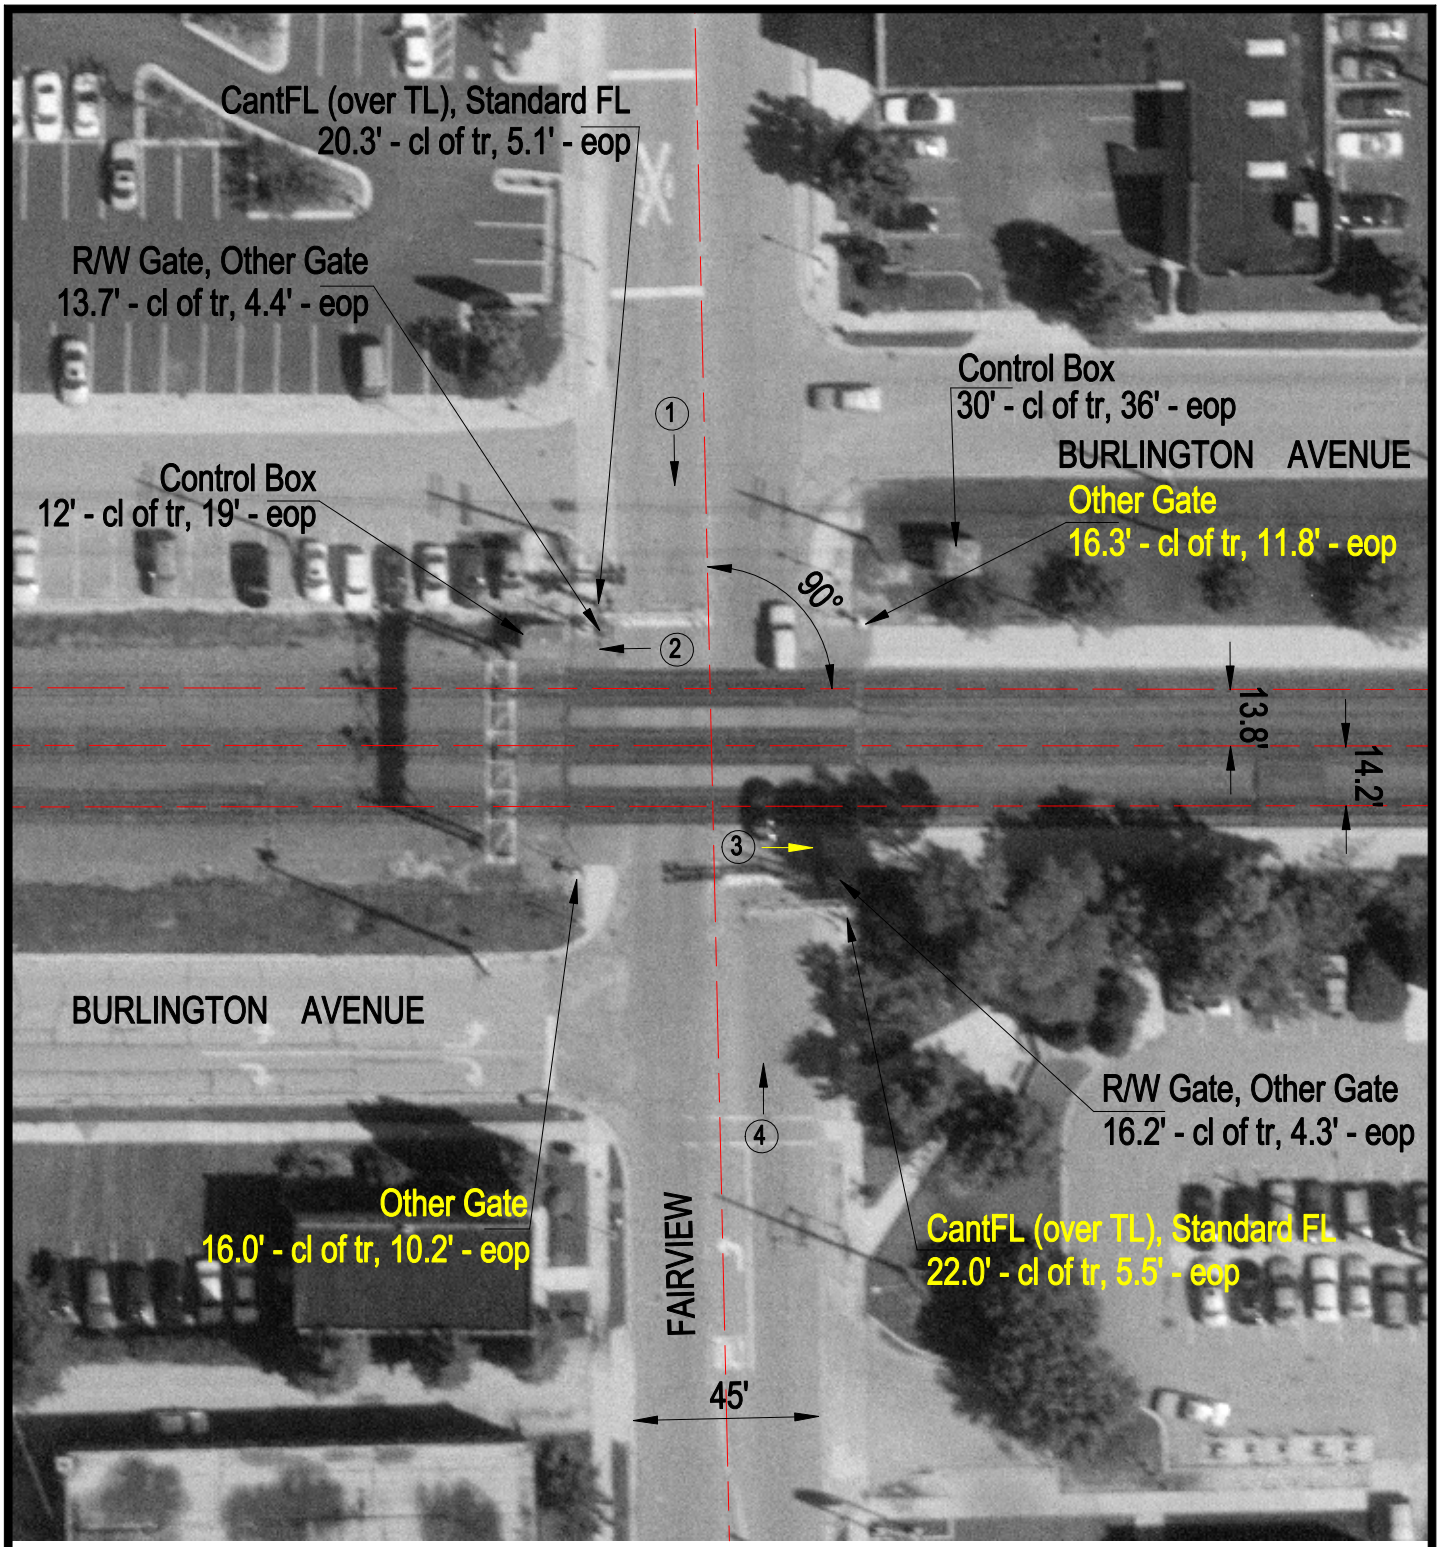

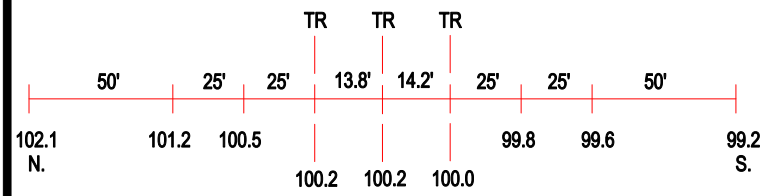

ROAD PROFILE

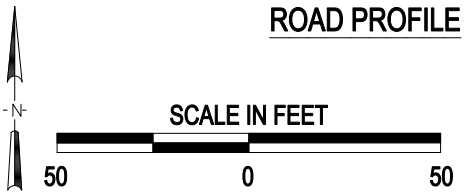

(3) Photo Location

Crossing #:	079532A
Location:	DuPage Co., City of Downers Grove (I)
Lat/Long:	41°47'45" / 87°59'42"
Railroad:	BNSF
Street:	Fairview
Railroad Milepost:	20.39
Crossing Protection:	Train Activated Devices