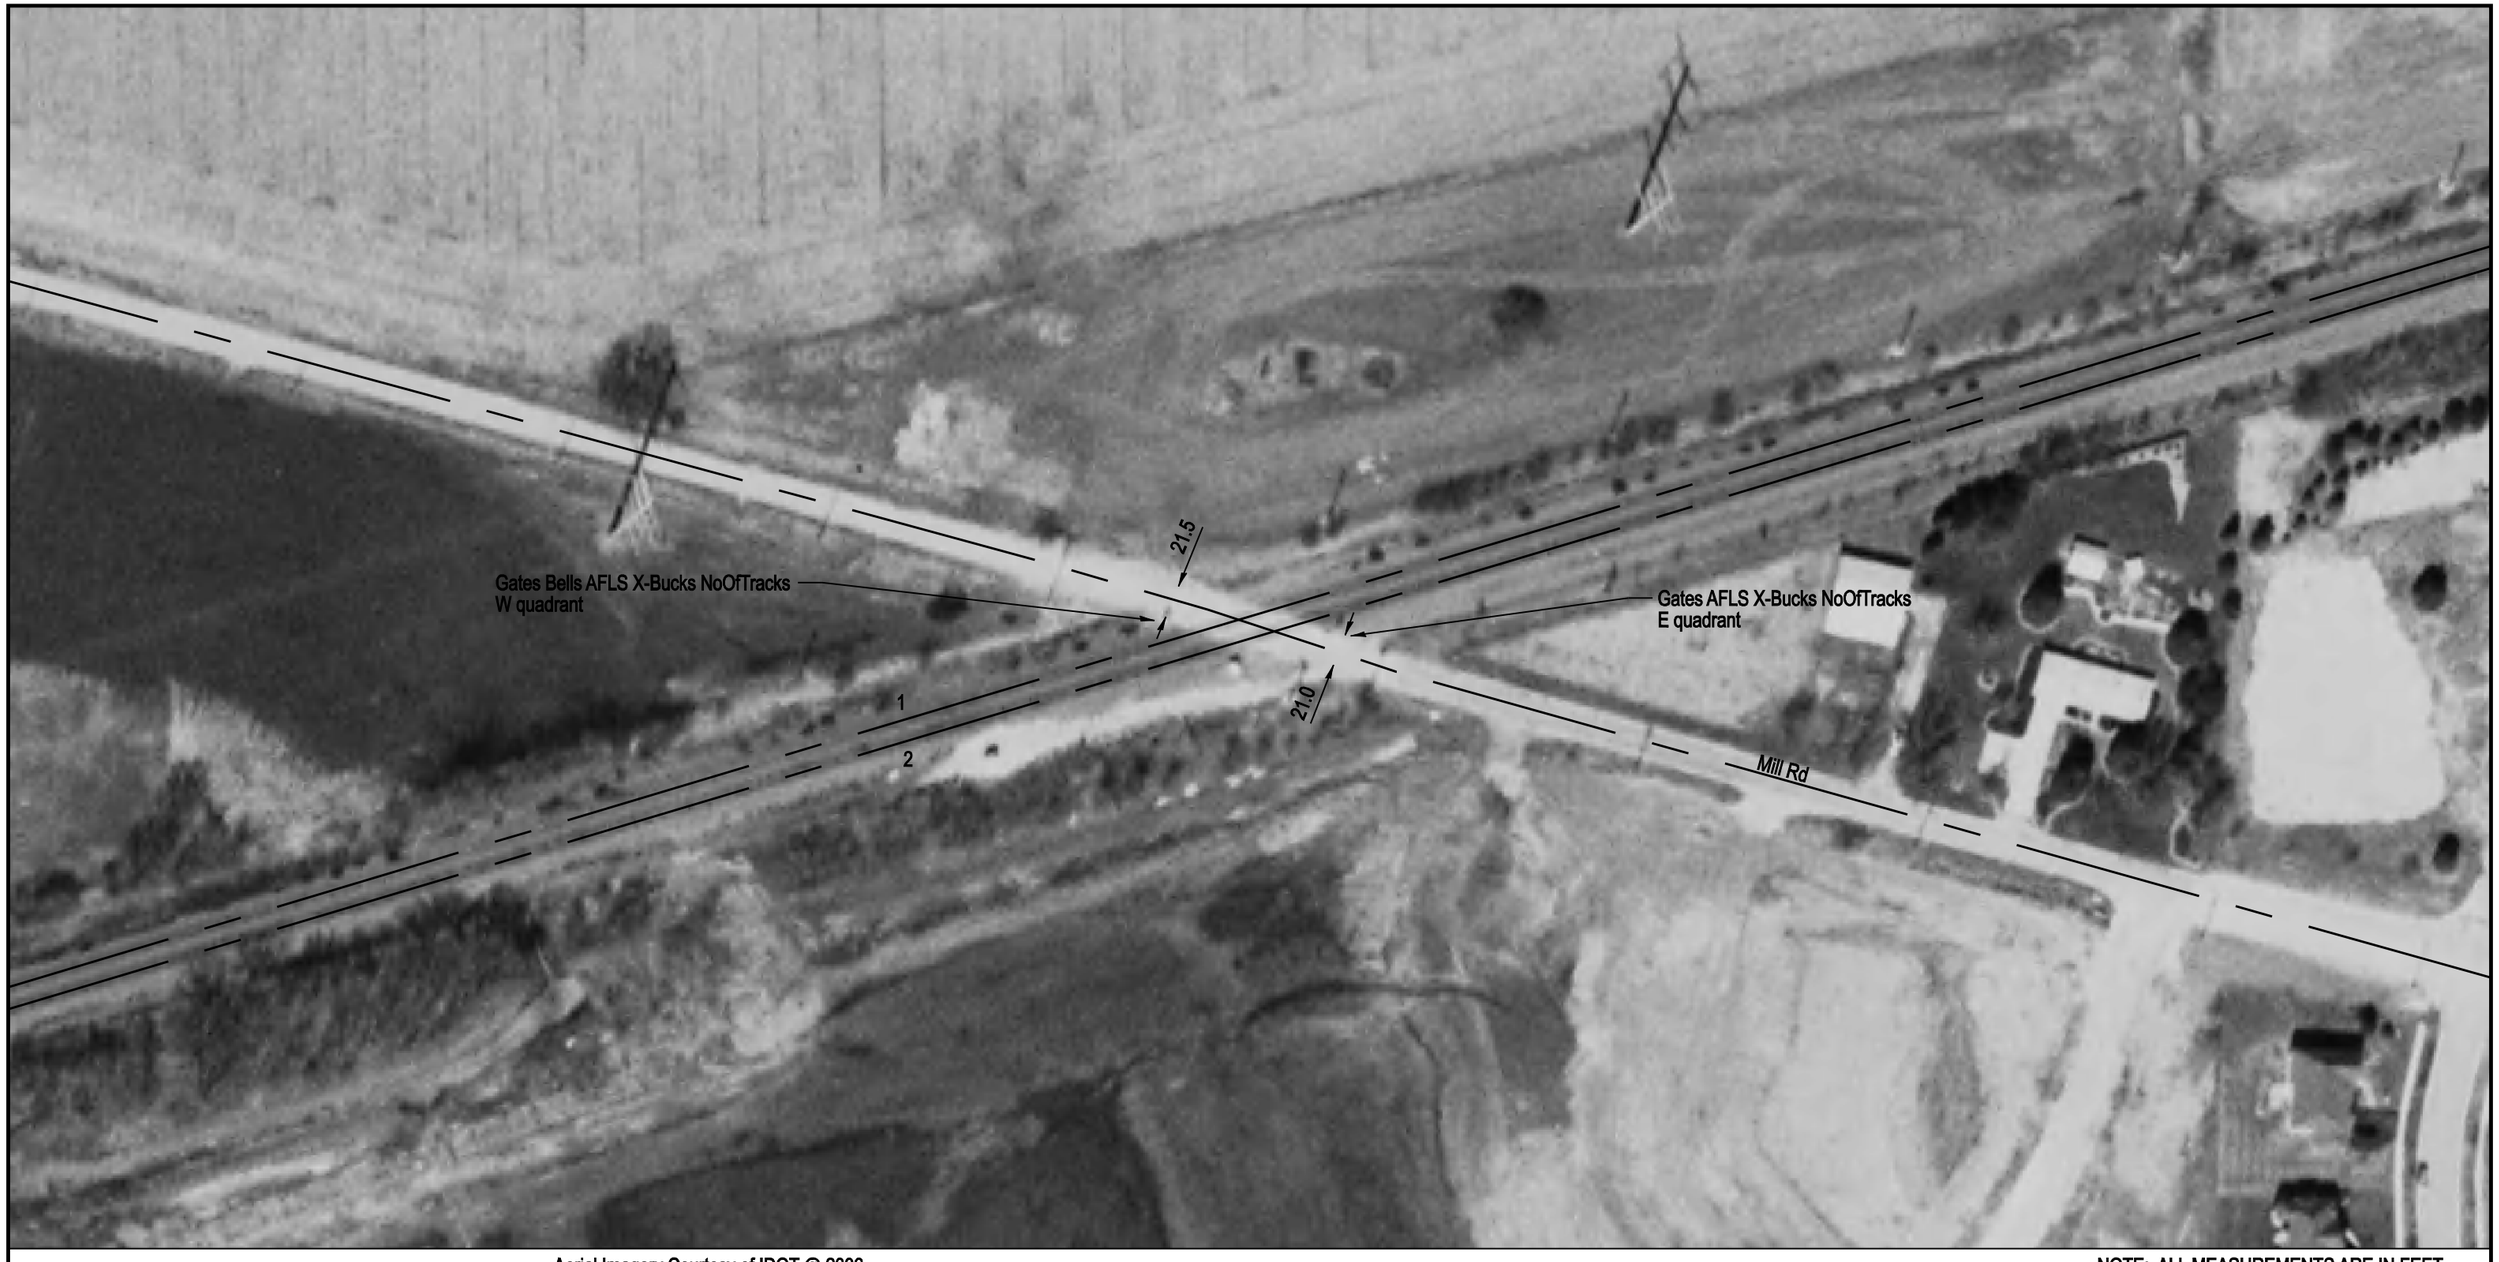

DOT/AAR Inventory #: 079578N

Location: Kendall Co., In Yorkville, IL

Lat/Long: 41° 41' 42"/-88° 23' 32"

Railroad Milepost-Line: 43.77-A

Crossing Angle (Deg.): 35

Crossing Width (By Track): 48.0, 49.5 (1 to 2)

Number of Tracks: 2

Aerial Imagery Courtesy of IDOT @ 2006

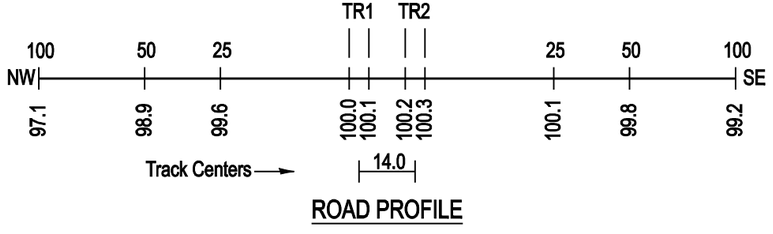

ROAD PROFILE

NOTE: ALL MEASUREMENTS ARE IN FEET

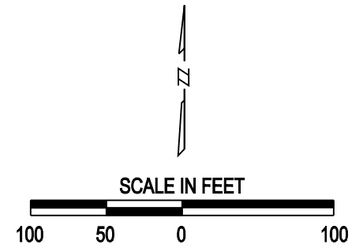

Copyright 2010 by The State of Illinois