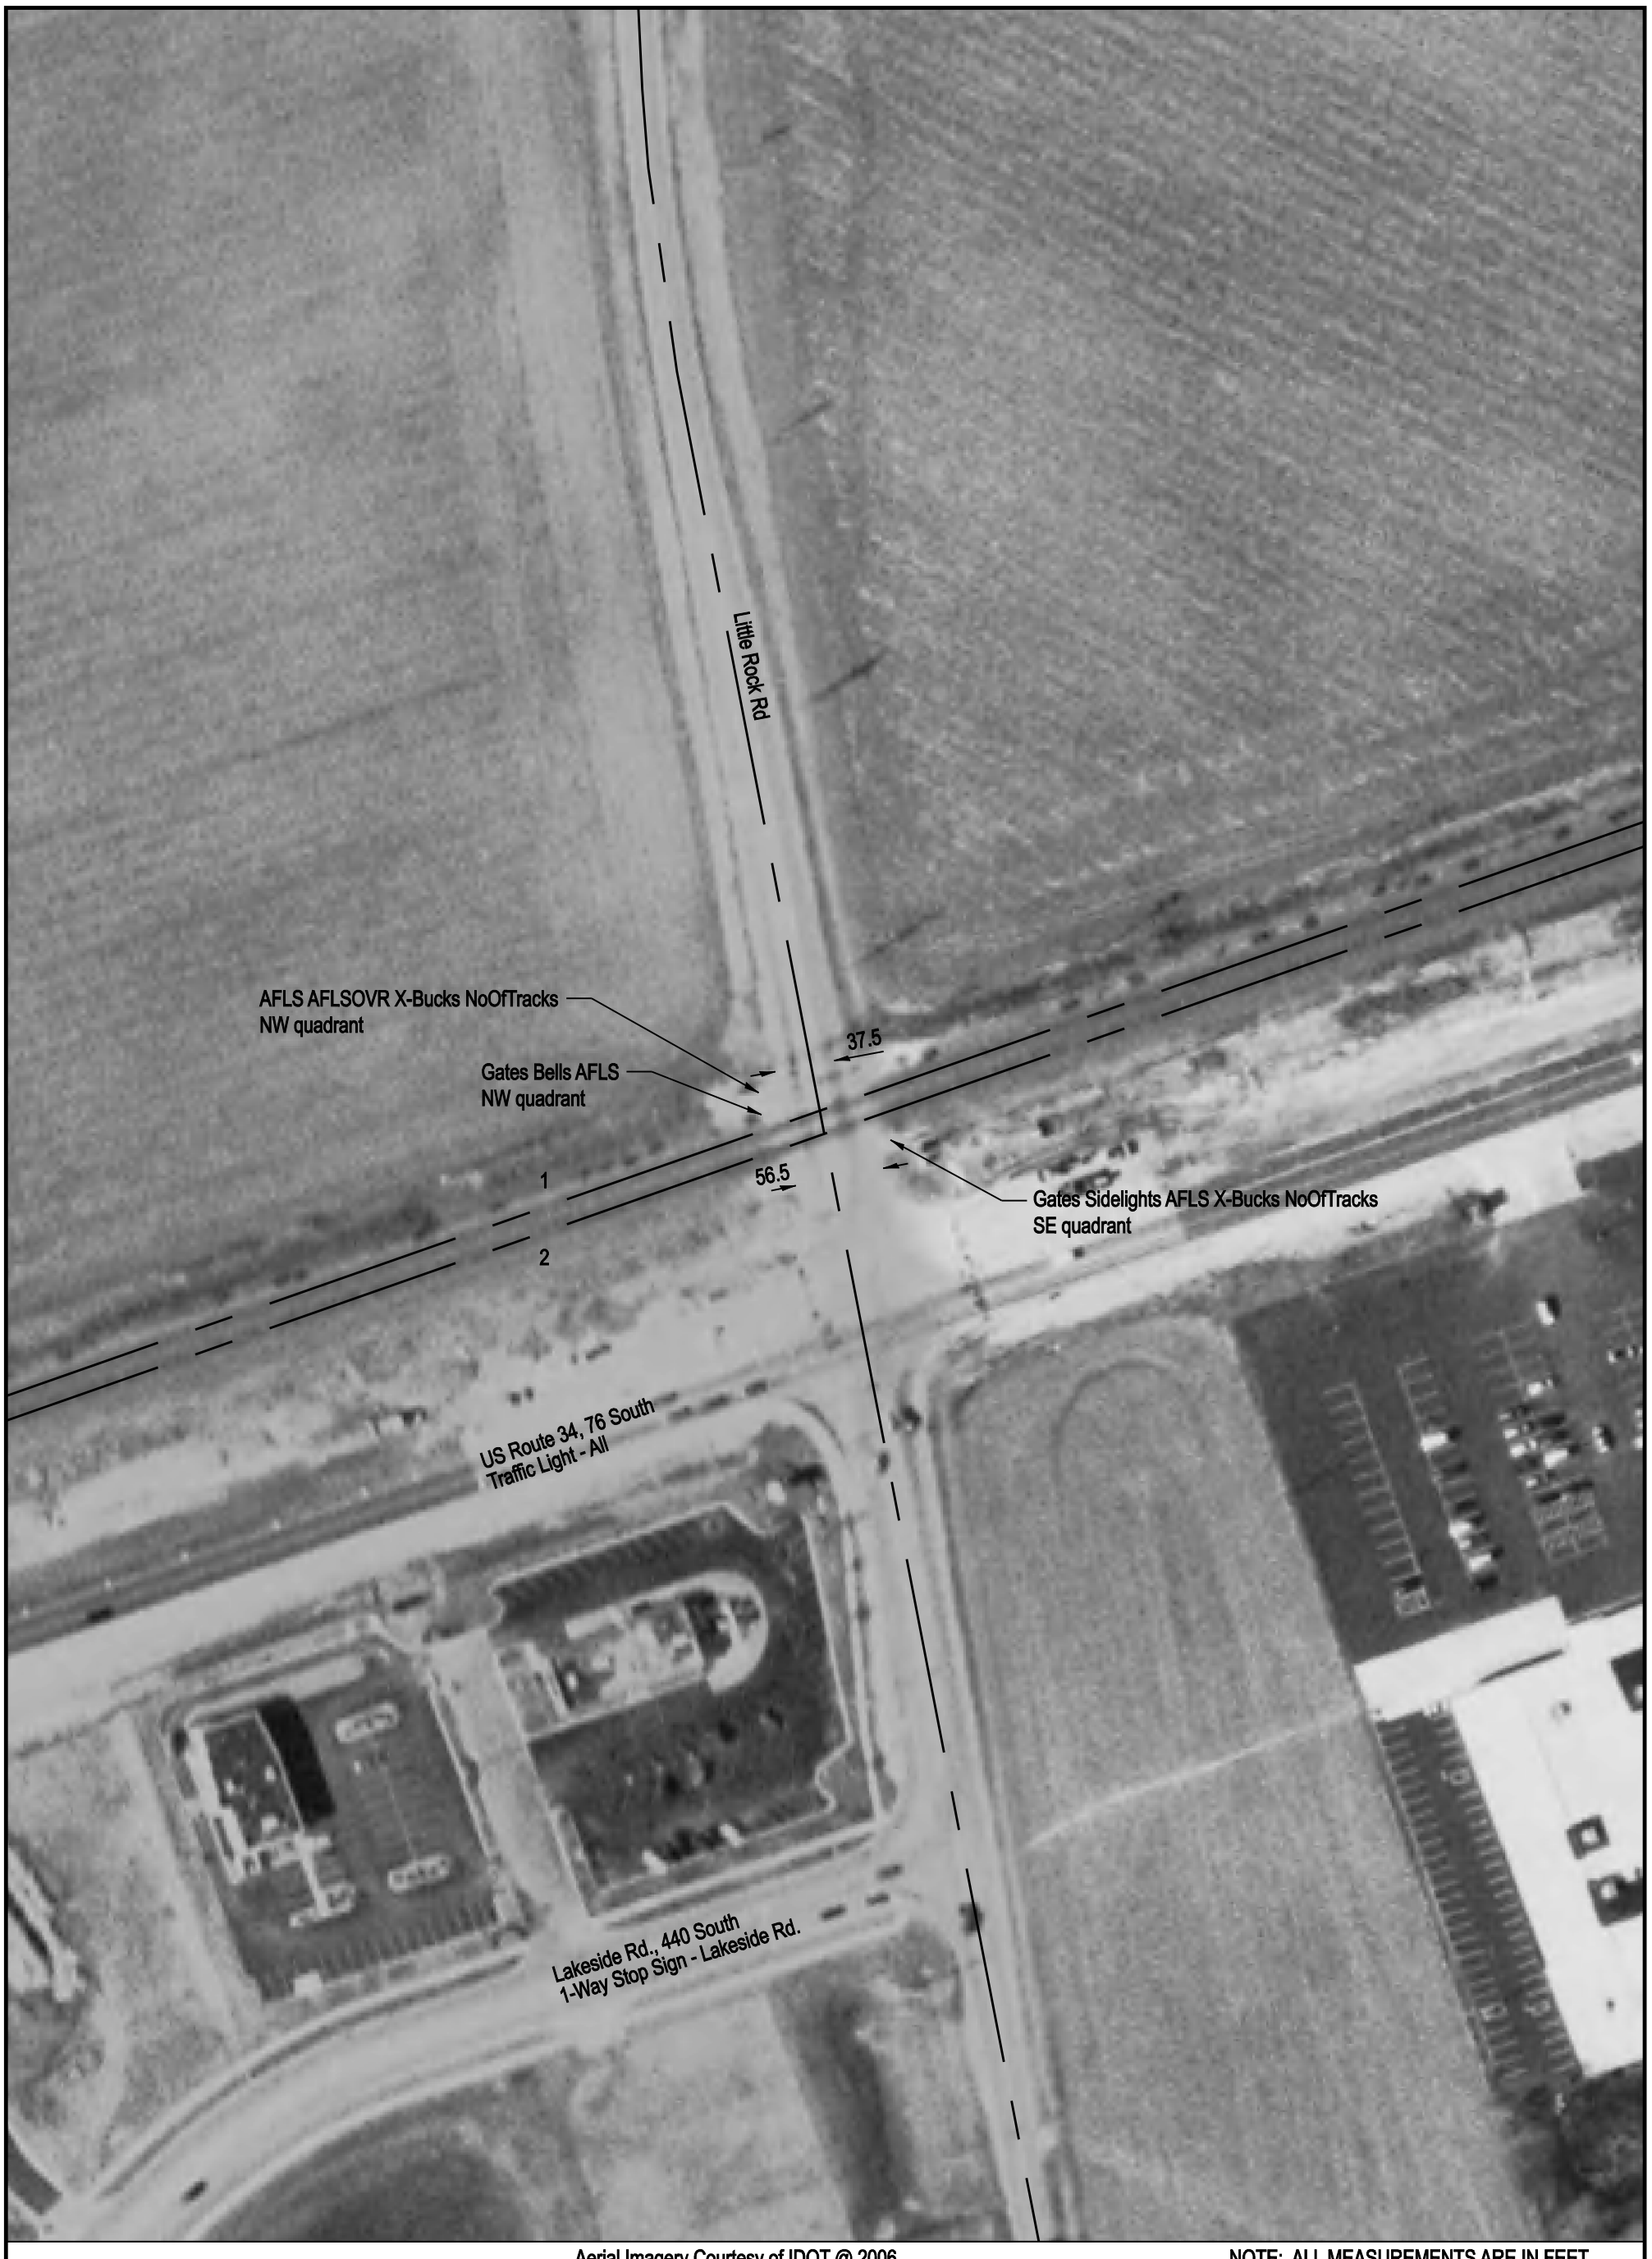

Aerial Imagery Courtesy of IDOT @ 2006

NOTE: ALL MEASUREMENTS ARE IN FEET

DOT/AAR Inventory #: 079595E

Location: Kendall Co., Near Plano, IL

Lat/Long: 41° 39' 24"/-88° 33' 33"

Railroad Milepost - Line: 52.8-A

Crossing Angle (Deg.): 80

Crossing Width (By Track): 72.0, 72.0 (1 to 2)

Number of Tracks: 2

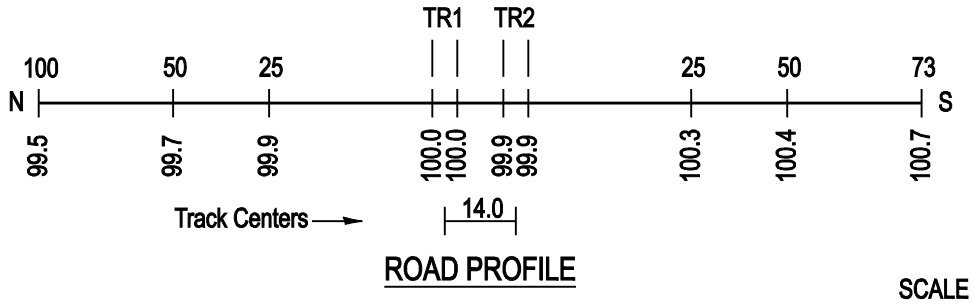

ROAD PROFILE

ZZ

SCALE IN FEET

100 50 0 100

Copyright 2010 by The State of Illinois