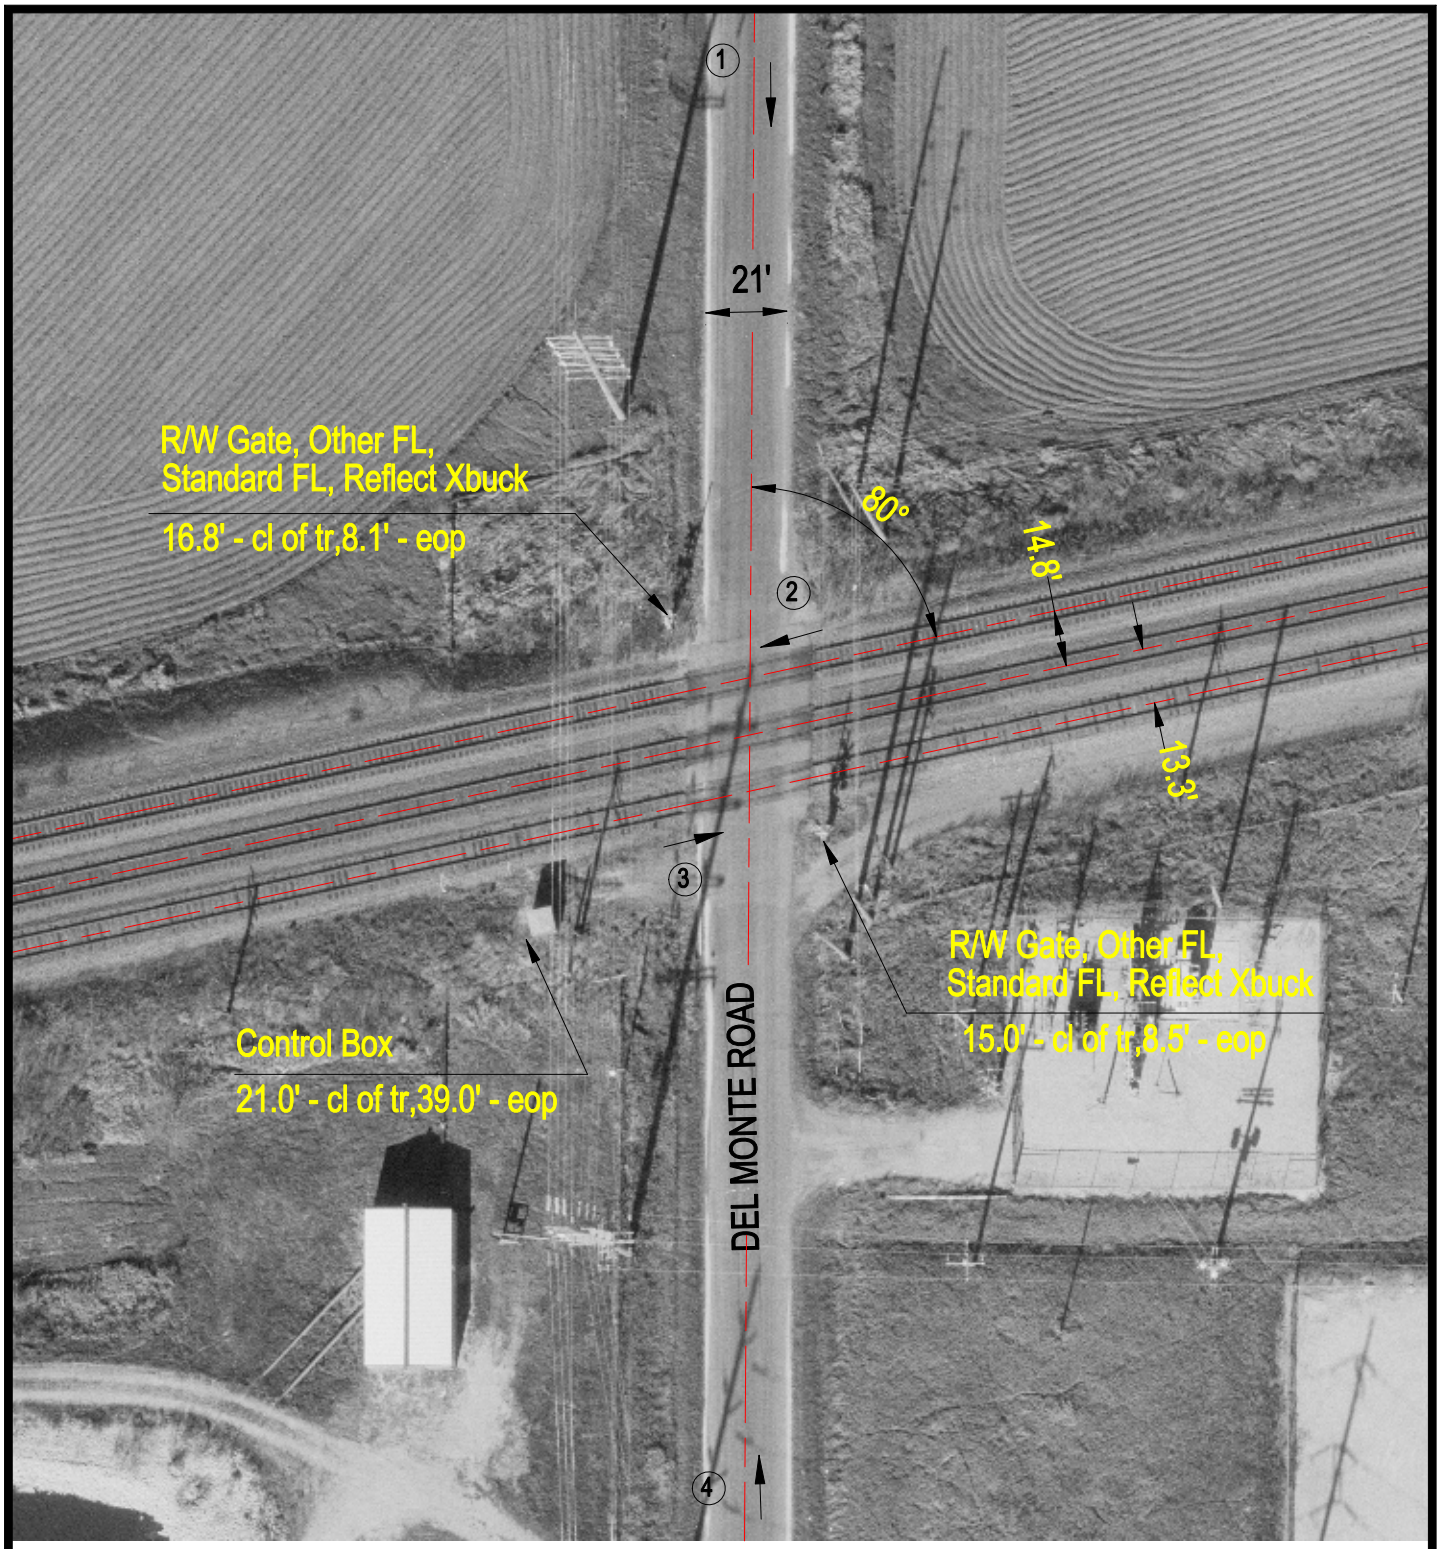

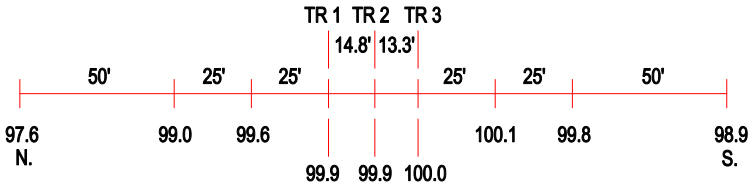

ROAD PROFILE

N

SCALE IN FEET

50 0 50

3 Photo Location

Crossing #:	079638V
Location:	LaSalle Co., City of Mendota (N)
Lat/Long:	41°33'32" / 89°05'25"
Railroad:	BNSF
Street:	Del Monte Road
Railroad Milepost:	81.07
Crossing Protection:	Train Activated Devices

J:\LASALLE\079638V\079638V.DWG 04/10/01 13:21 WAK