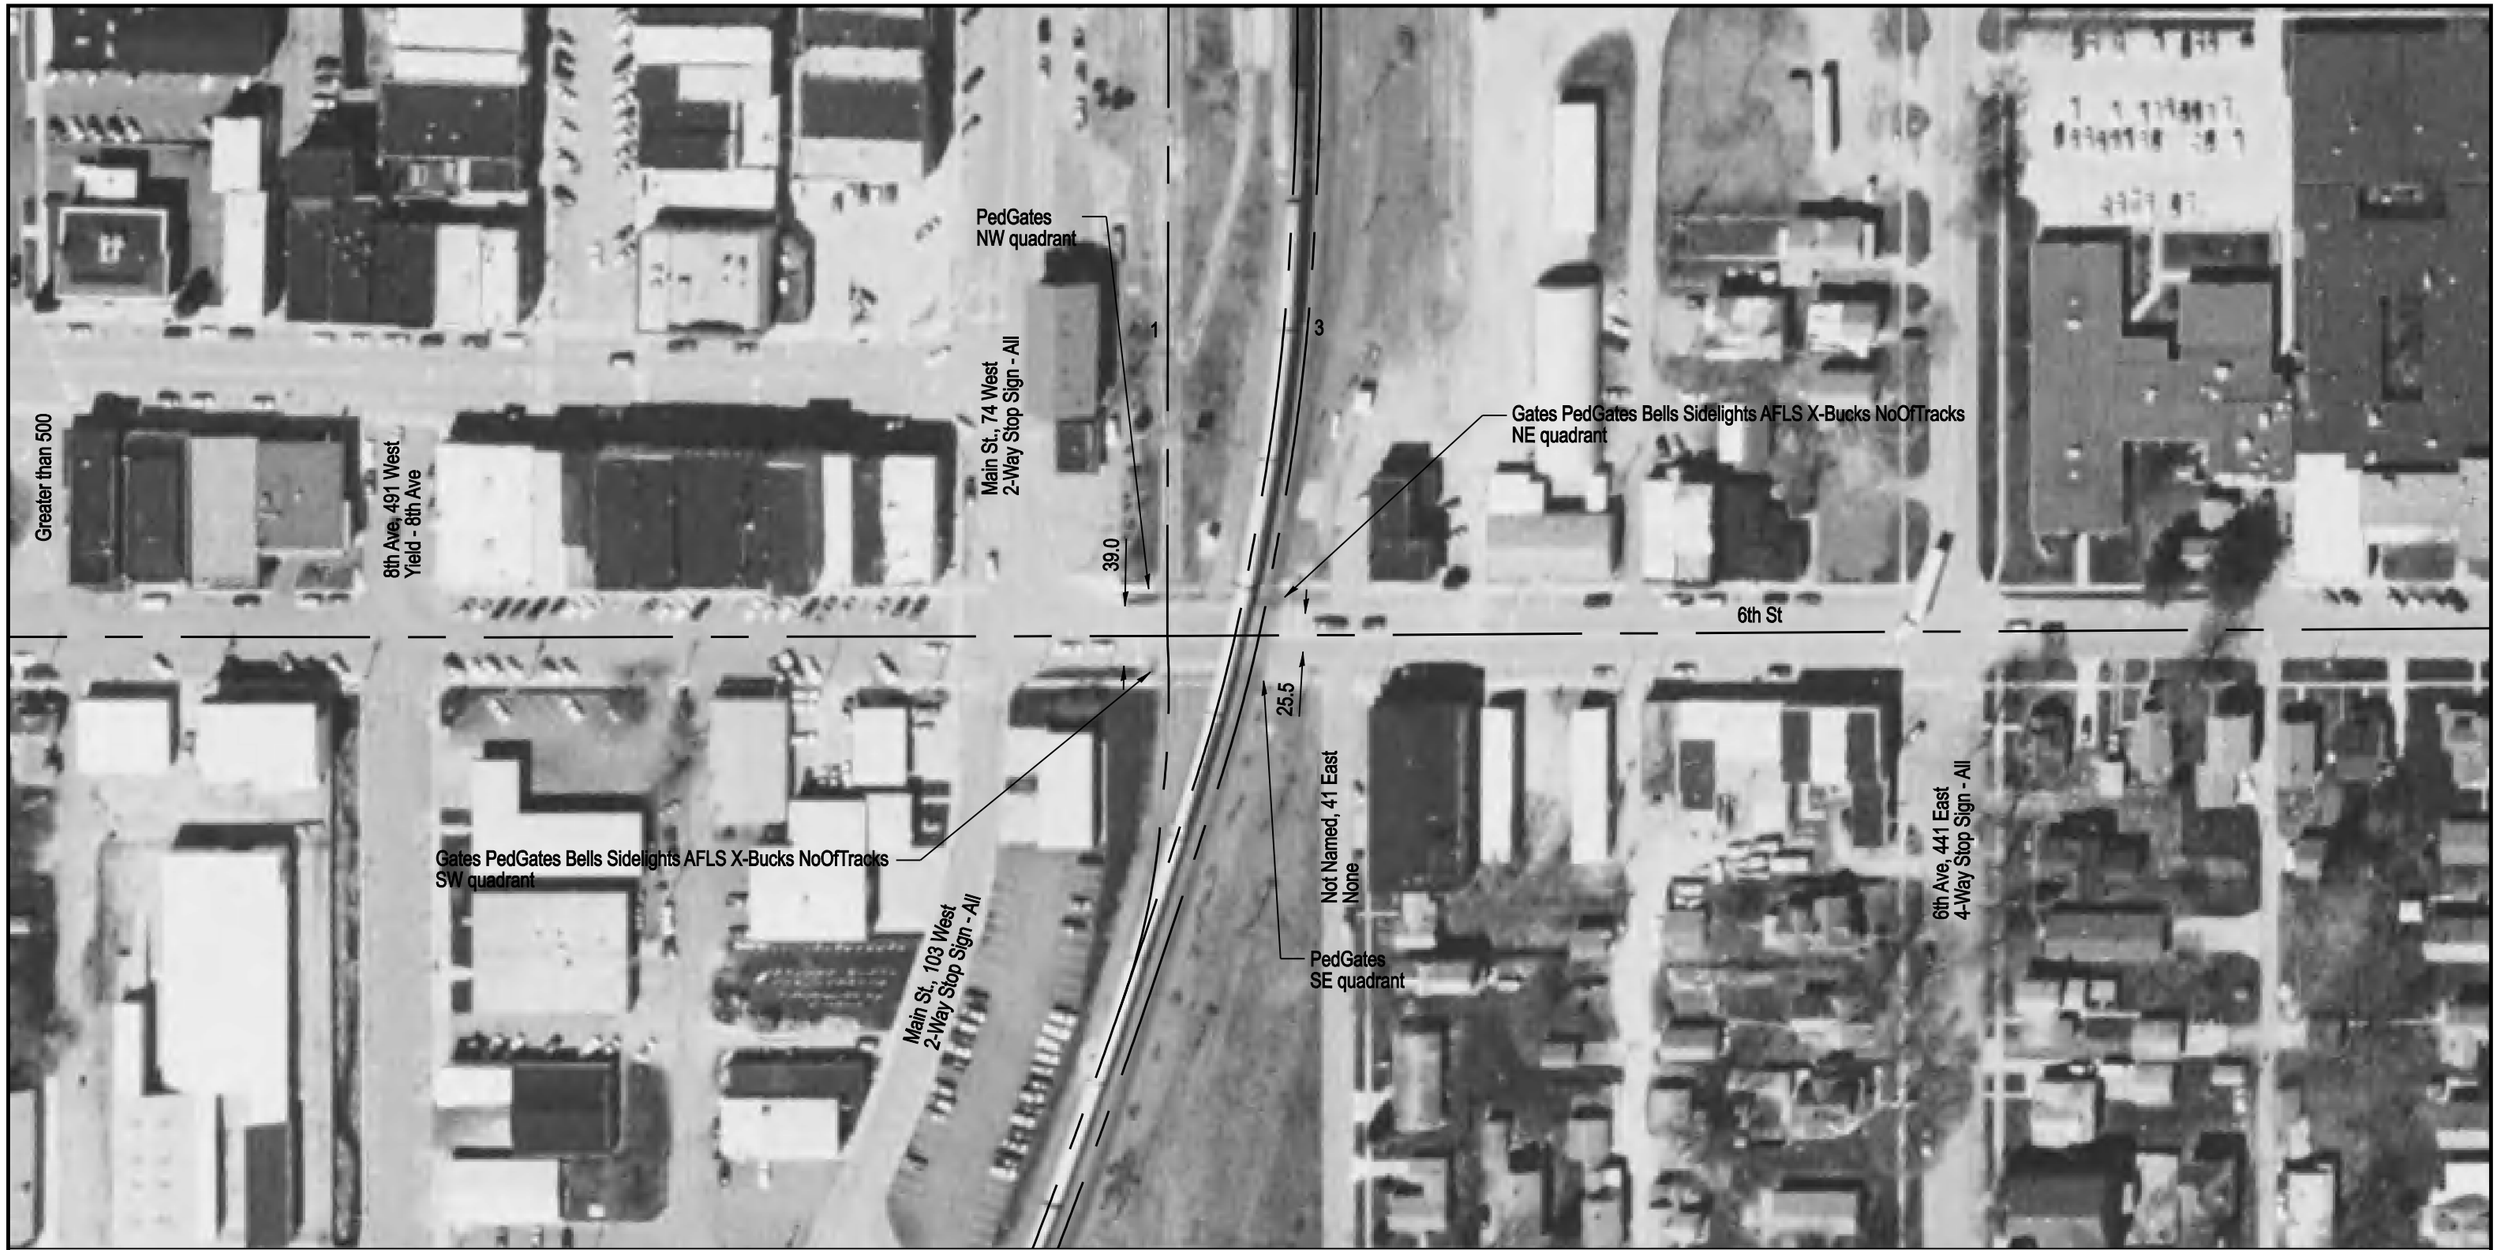

Aerial Imagery Courtesy of IDOT @ 2006

NOTE: ALL MEASUREMENTS ARE IN FEET

DOT/AAR Inventory #: 079643S

Location: LaSalle Co., In Mendota, IL

Lat/Long: 41° 32' 51"/-89° 7' 4"

Railroad Milepost-Line: 82.96-A

Crossing Angle (Deg.): 75

Crossing Width (By Track): 47.5, 48.5, 47.5 (1 to 3)

Number of Tracks: 3

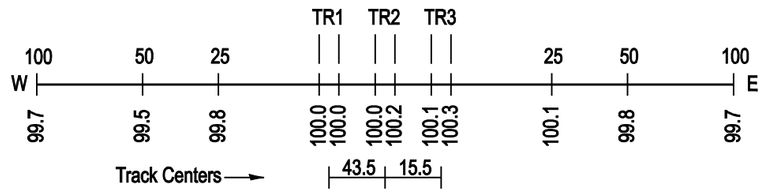

ROAD PROFILE

N

SCALE IN FEET

100 50 0 100

Copyright 2010 by The State of Illinois