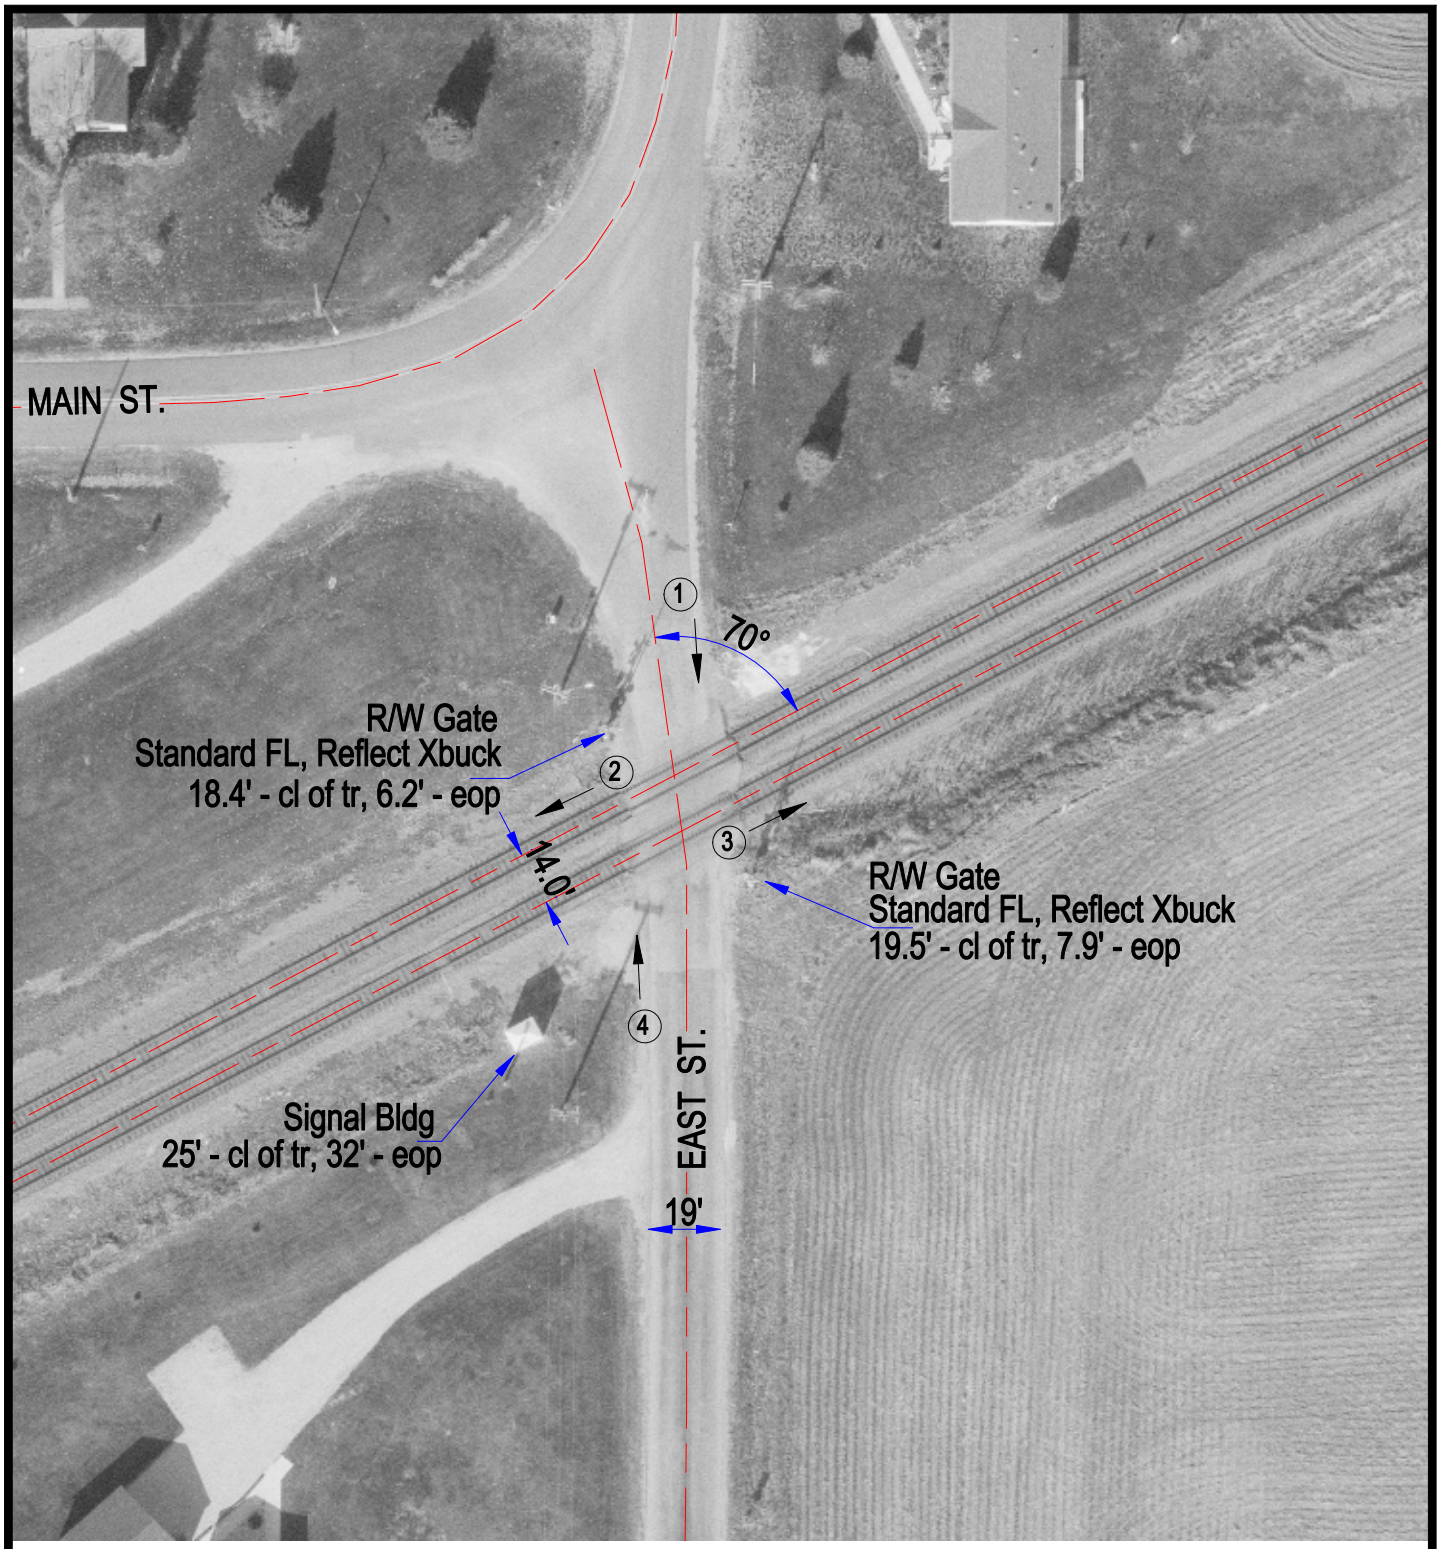

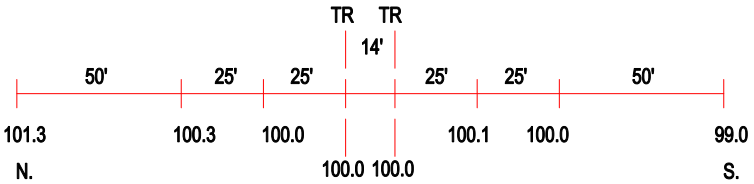

ROAD PROFILE

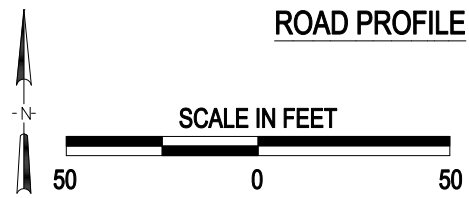

3 Photo Location

Crossing #:	079670N
Location:	Bureau Co., City of Malden (I)
Lat/Long:	41°25'30" / 89°21'53"
Railroad:	BNSF
Street:	East St.
Railroad Milepost:	98.37
Crossing Protection:	Train Activated Devices

J:\BUREAU\079670N\079670N.DWG 04/06/01 10:07 WAK