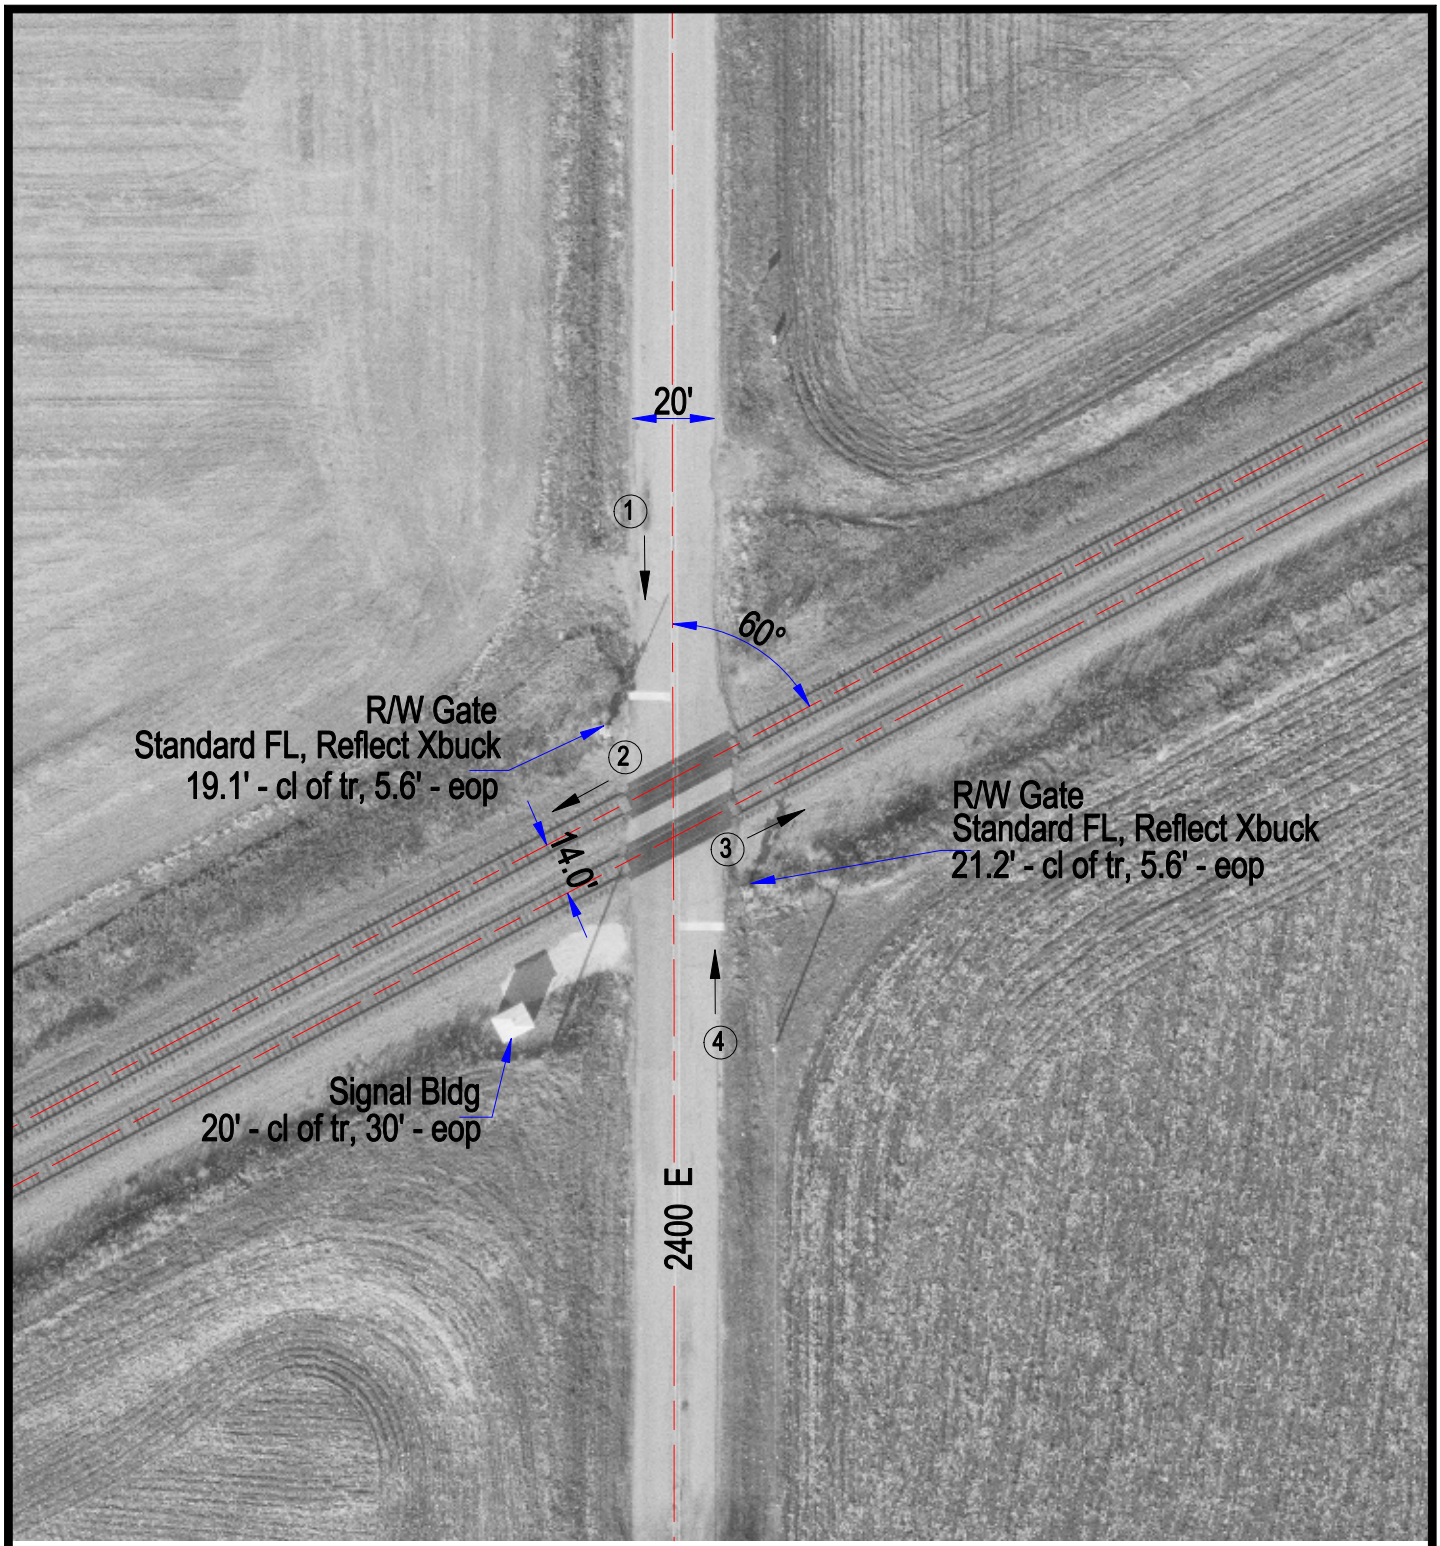

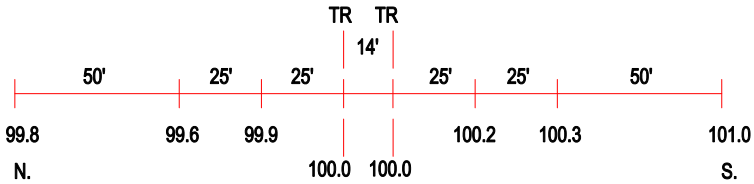

ROAD PROFILE

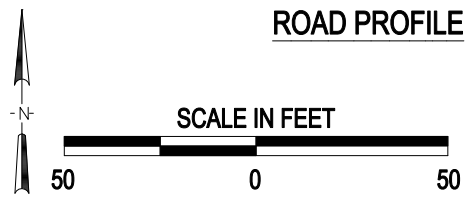

3 Photo Location

Crossing #:	079676E
Location:	Bureau Co., City of Malden (N)
Lat/Long:	41°24'50" / 89°23'37"
Railroad:	BNSF
Street:	2400 E
Railroad Milepost:	100.06
Crossing Protection:	Train Activated Devices

J:\BUREAU\079676E\079676E.DWG 04/06/01 10:08 WAK