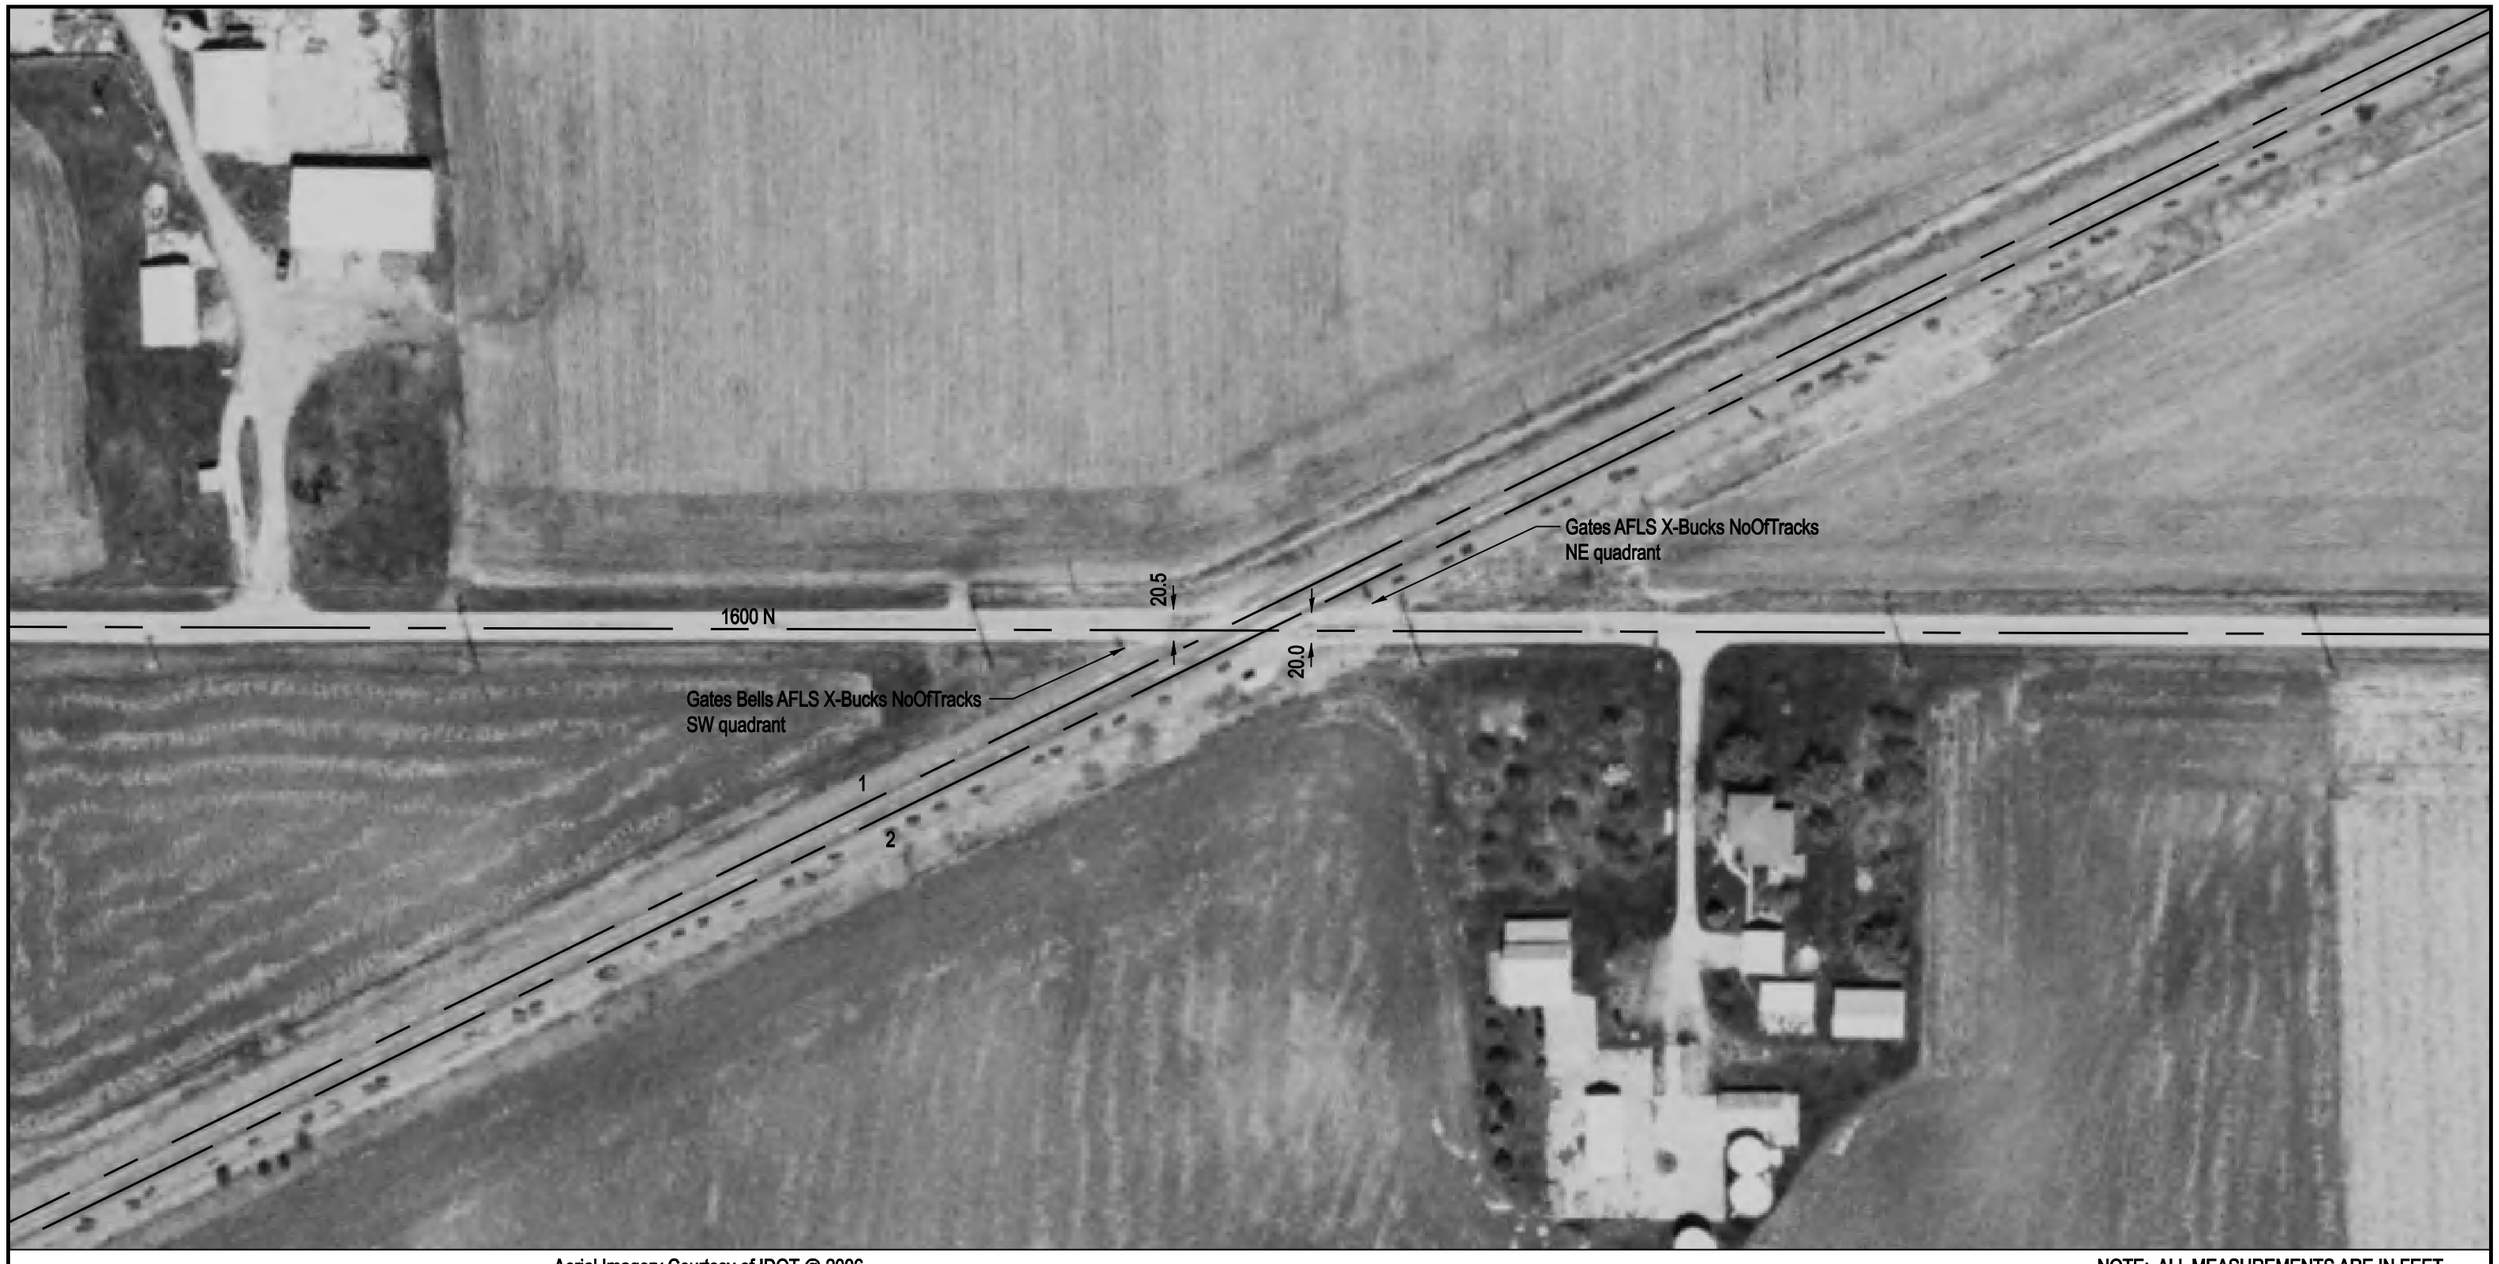

Aerial Imagery Courtesy of IDOT @ 2006

DOT/AAR Inventory #: 079695J

Location: Bureau Co., Near Wyanet, IL

Lat/Long: 41° 22' 47"/-89° 32' 27"

Railroad Milepost-Line: 108.51-A

Crossing Angle (Deg.): 25

Crossing Width (By Track): 48.0, 48.0 (1 to 2)

Number of Tracks: 2

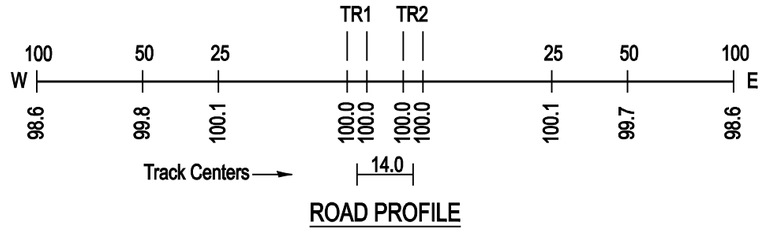

ROAD PROFILE

NOTE: ALL MEASUREMENTS ARE IN FEET

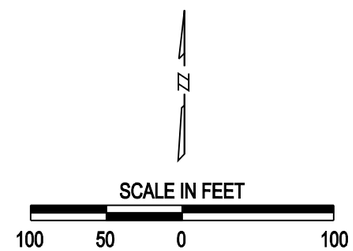

Copyright 2010 by The State of Illinois