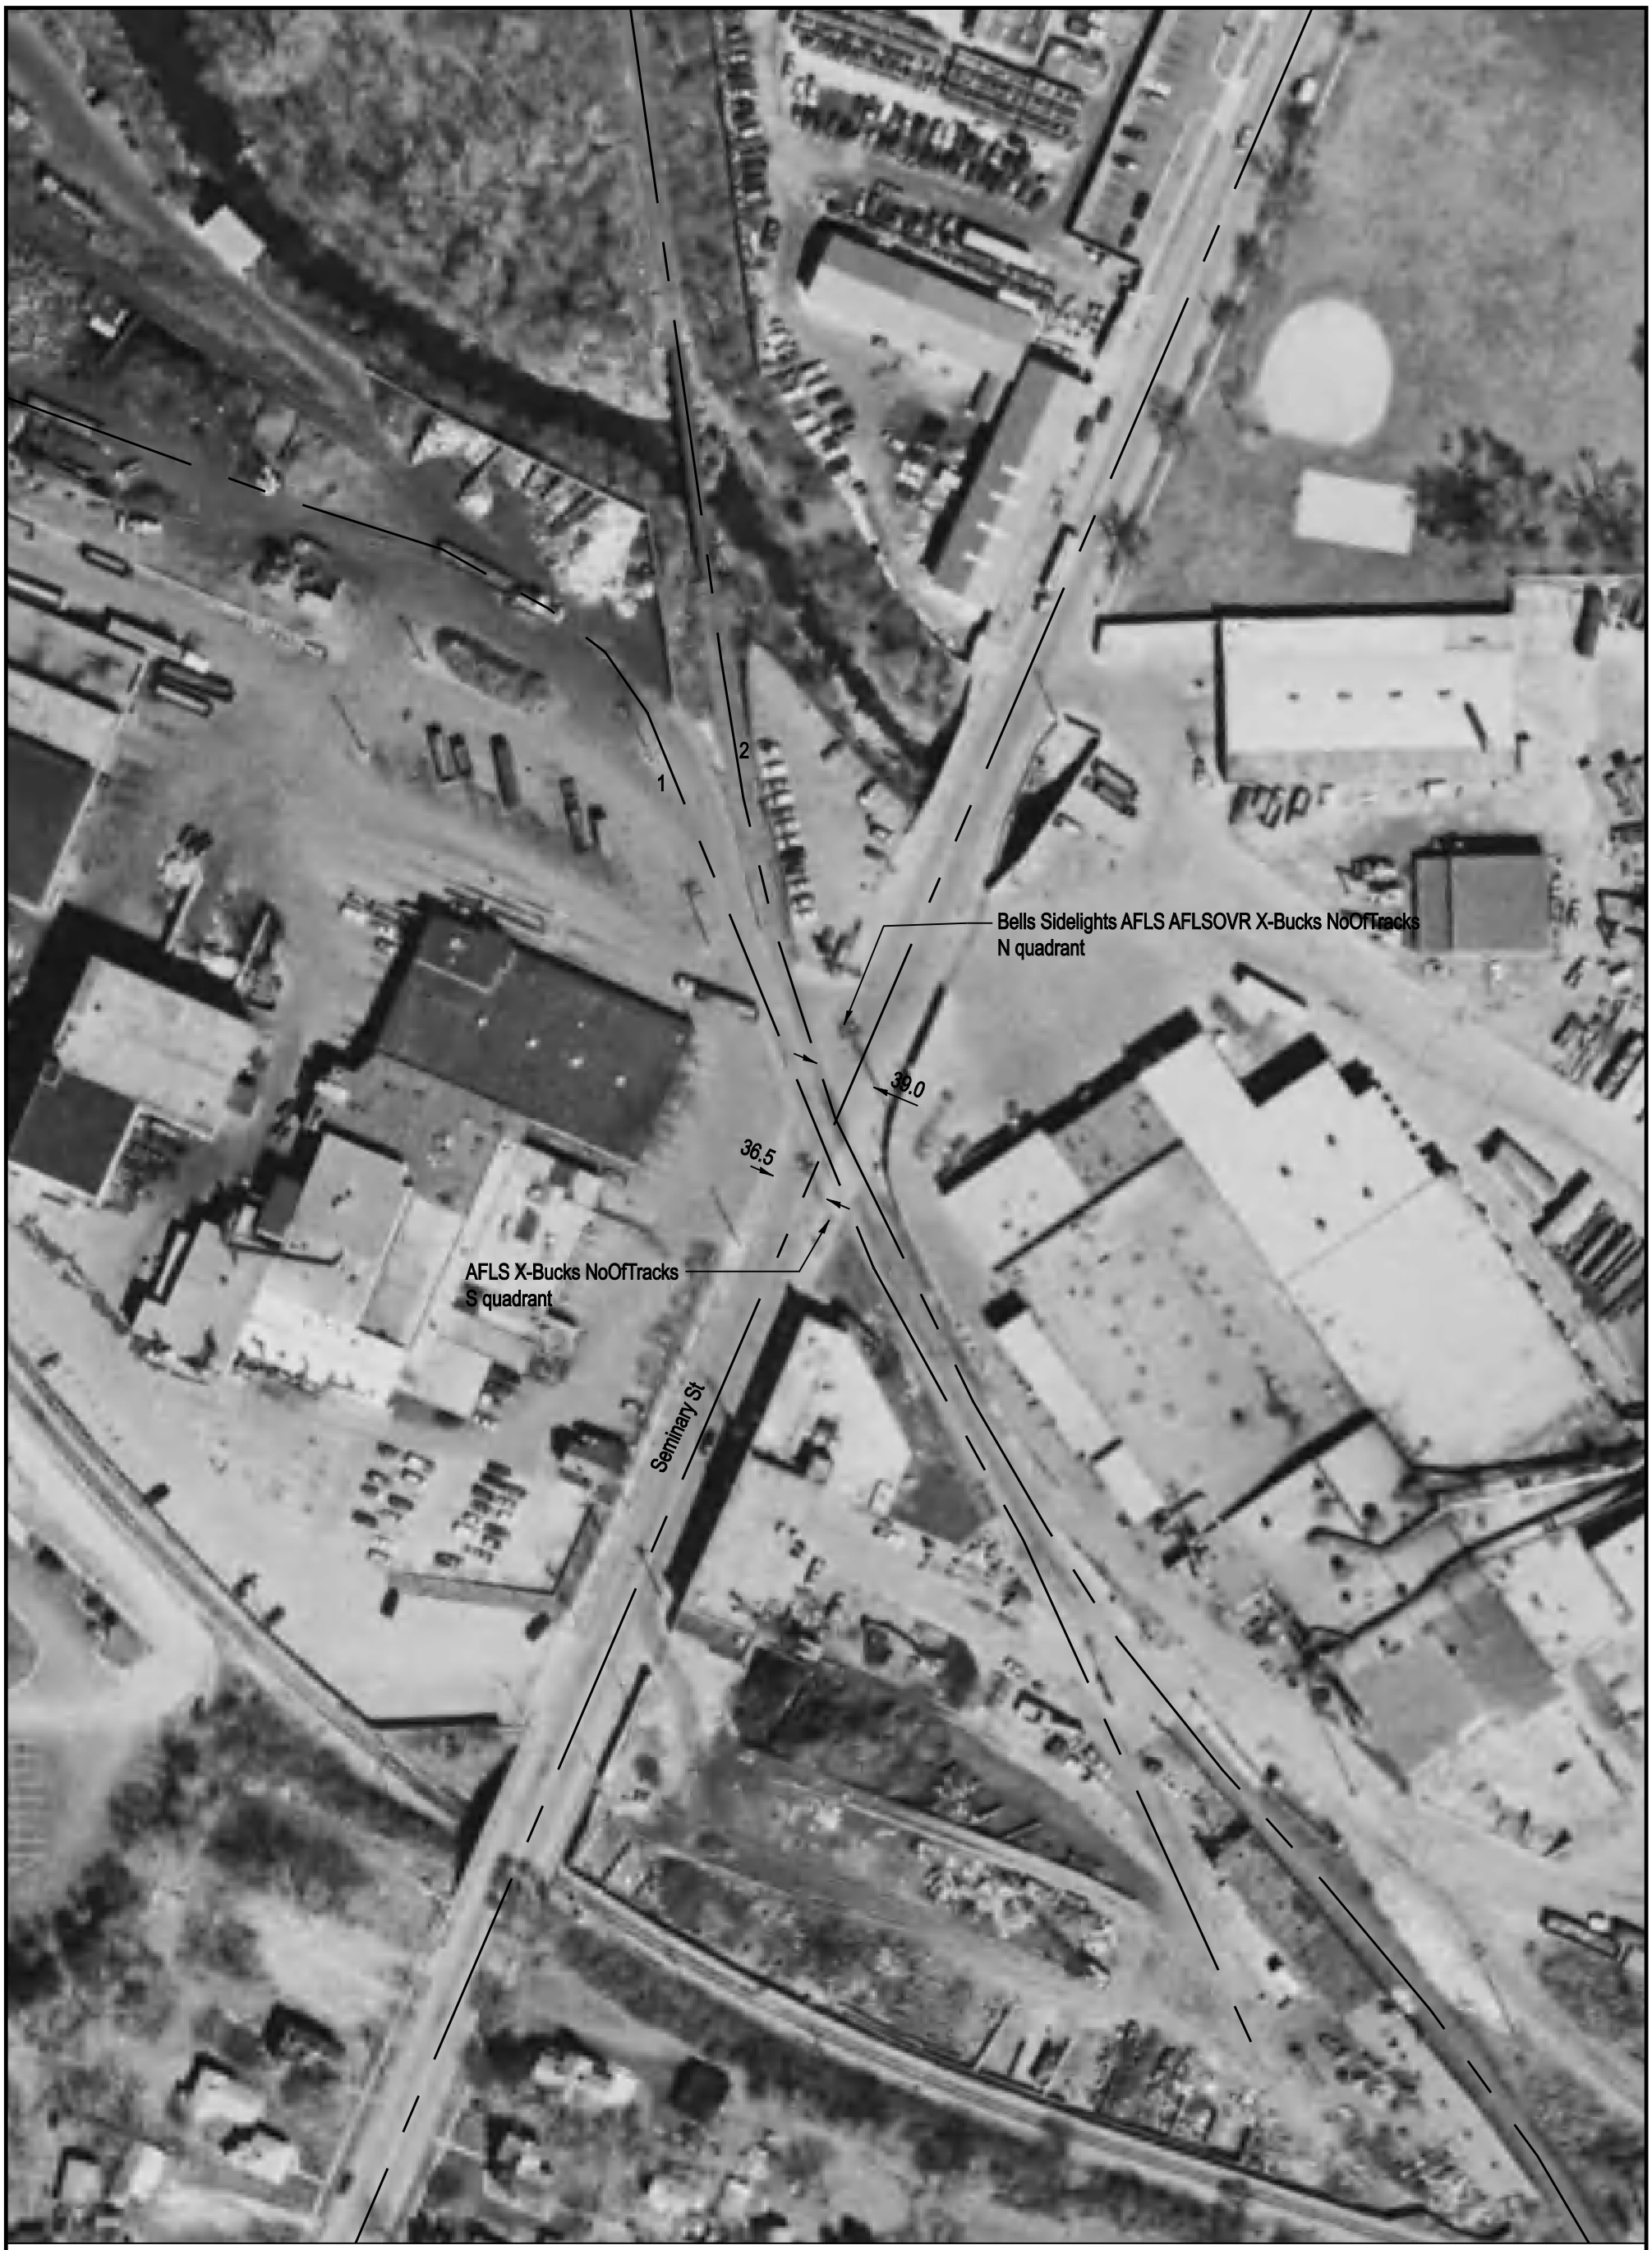

Aerial Imagery Courtesy of IDOT @ 2006

NOTE: ALL MEASUREMENTS ARE IN FEET

DOT/AAR Inventory #: 080056M

Location: Winnebago Co., In Rockford, IL

Lat/Long: 42° 15' 22"/-89° 5' 33"

Railroad Milepost - Line: 22.71-BNSFF

Crossing Angle (Deg.): 45

Crossing Width (By Track): 68.0, 66.5 (1 to 2)

Number of Tracks: 2

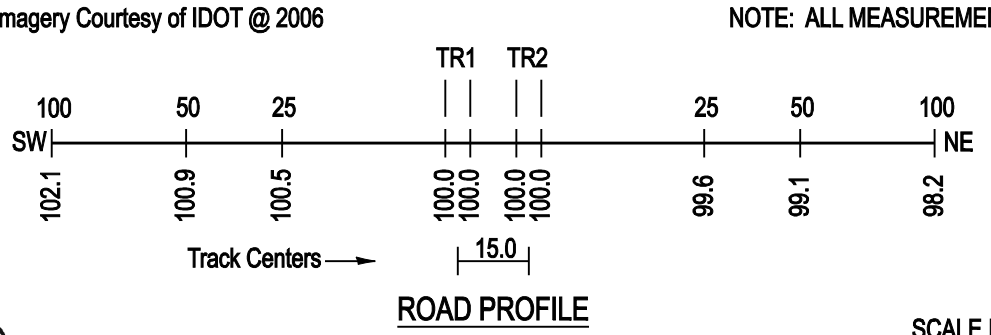

ROAD PROFILE

SCALE IN FEET

100 50 0 100

Copyright 2010 by The State of Illinois