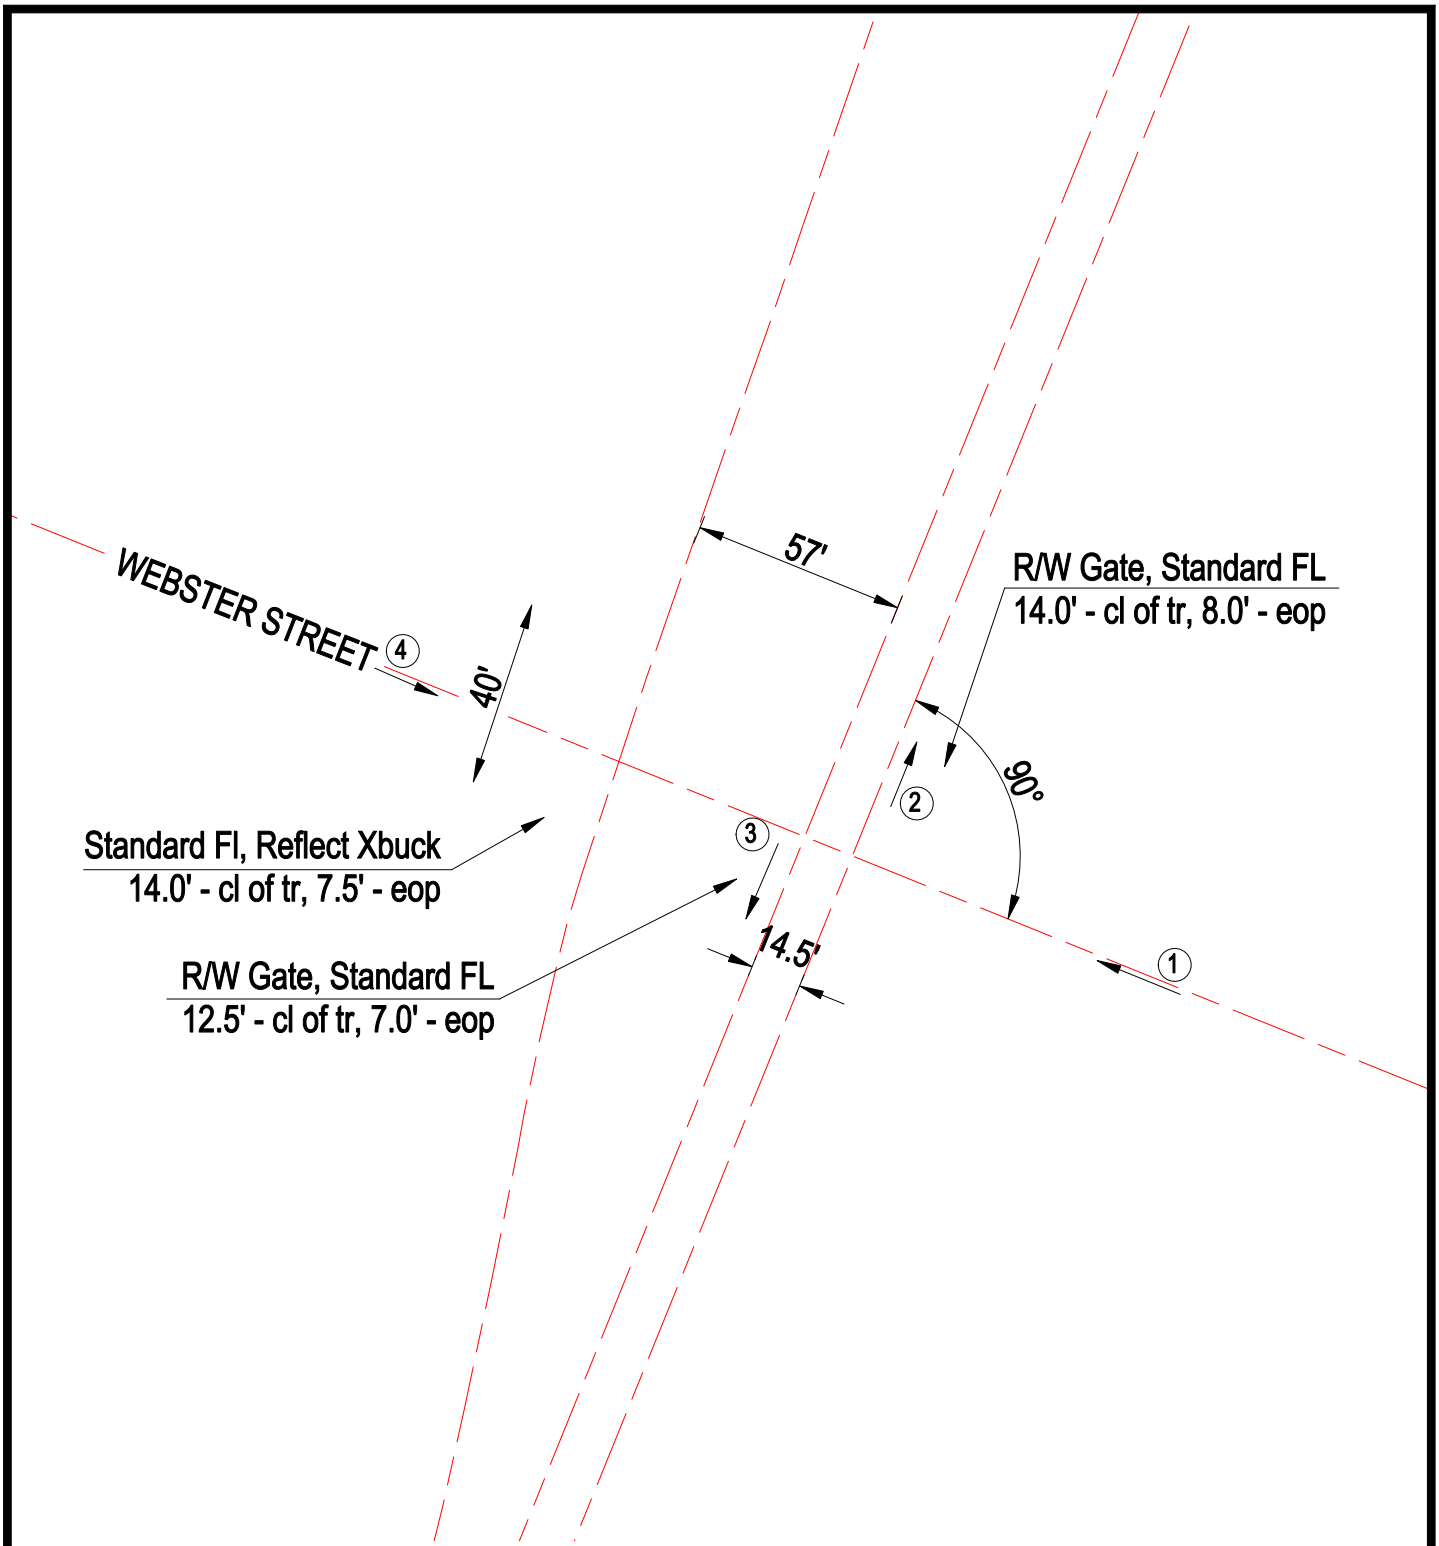

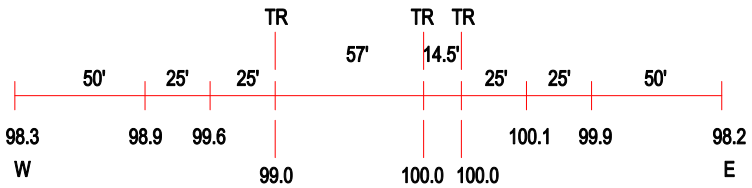

ROAD PROFILE

N

SCALE IN FEET

50 0 50

3 Photo Location

Crossing #:	093671E
Location:	Kane Co., City of Montgomery (In)
Lat/Long:	41°43'50" / 88°20'40"
Railroad:	BNSF
Street:	Webster Street
Railroad Milepost:	40.01
Crossing Protection:	Train Activated Devices

J:\KANE\093671E\093671E.DWG 03/01/01 14:04 JLA