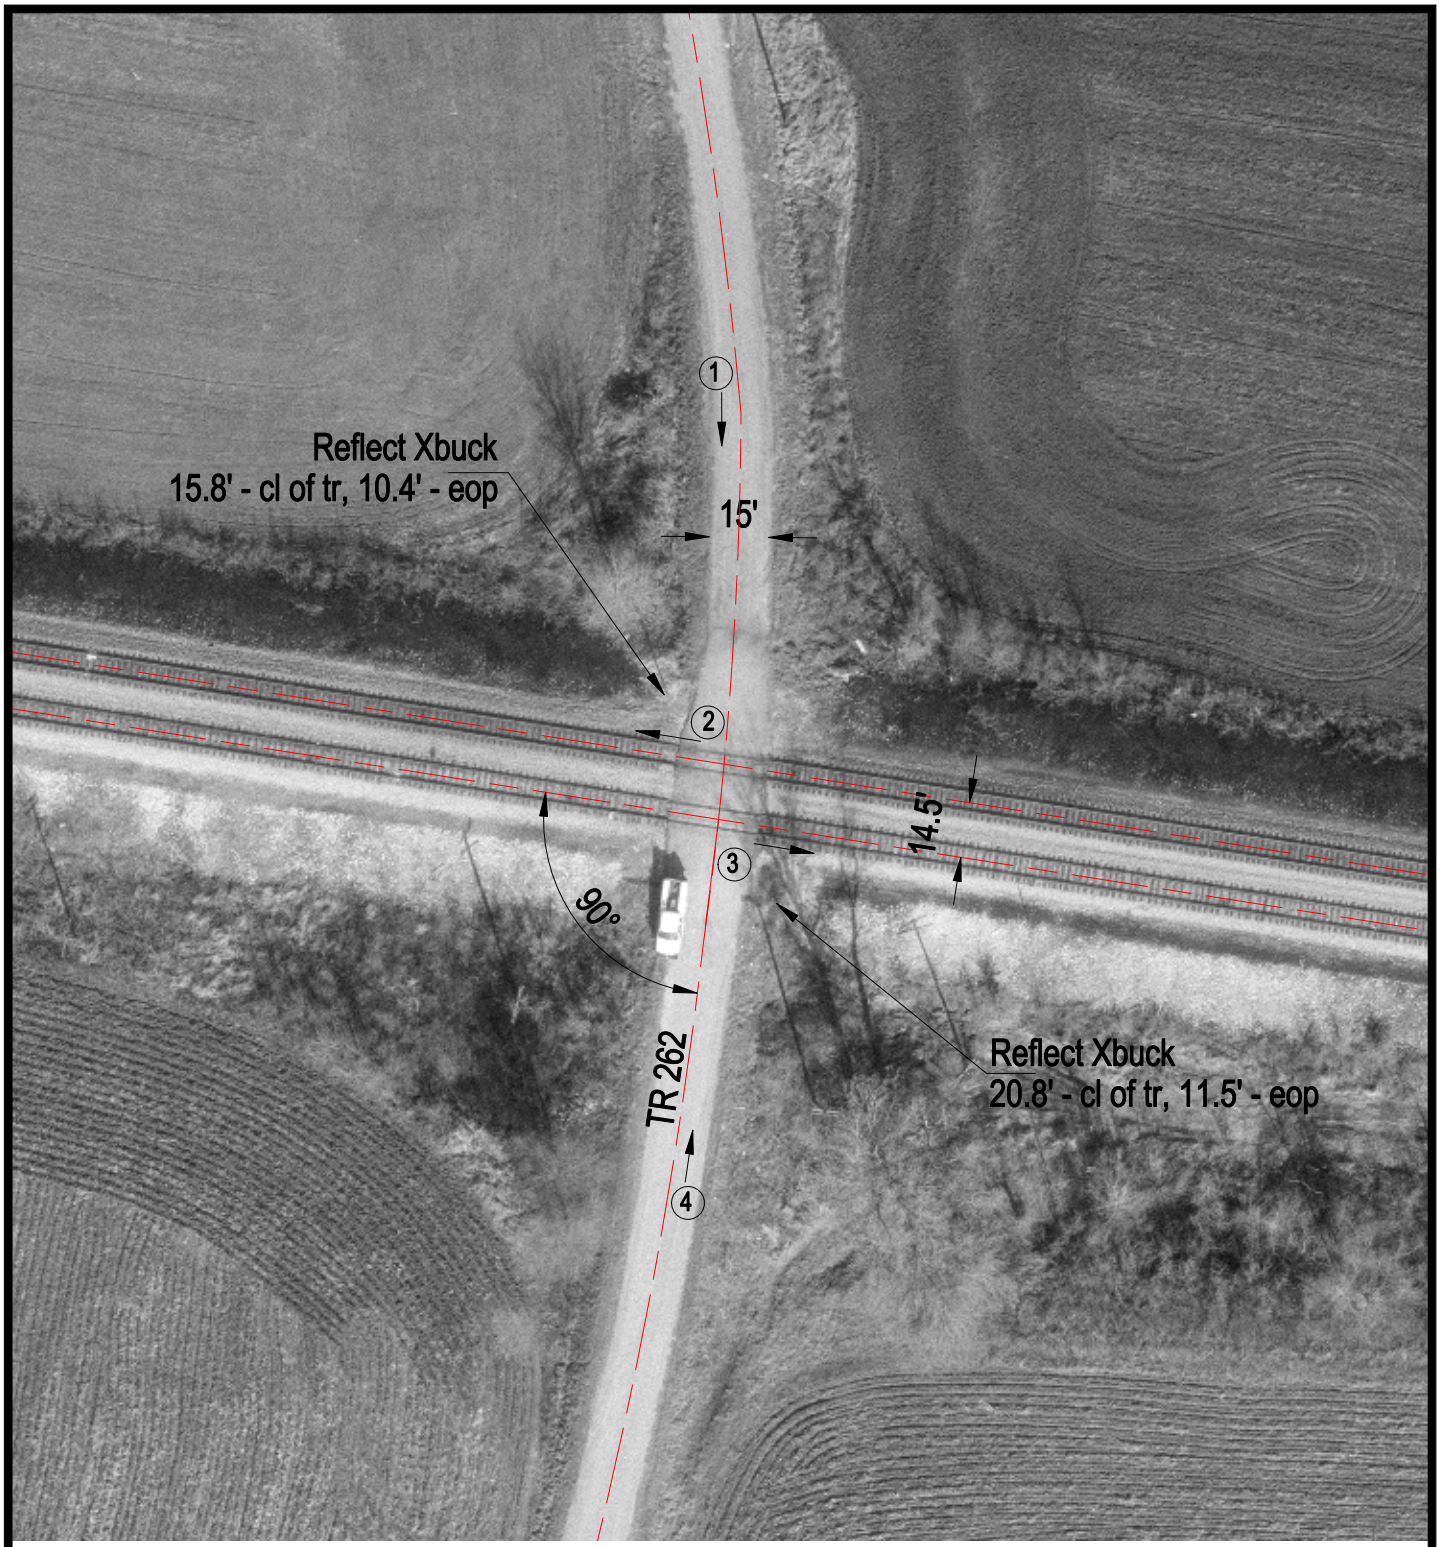

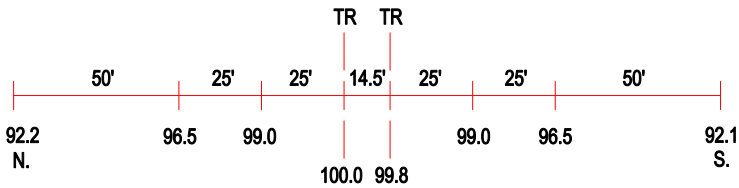

ROAD PROFILE

N

SCALE IN FEET

50 0 50

3 Photo Location

Crossing #:	152829D
Location:	Lawrence Co., City of Lawrenceville (N)
Lat/Long:	38°42'46" / 87°35'17"
Railroad:	CSX
Street:	TR262
Railroad Milepost:	193.01
Crossing Protection:	Signs