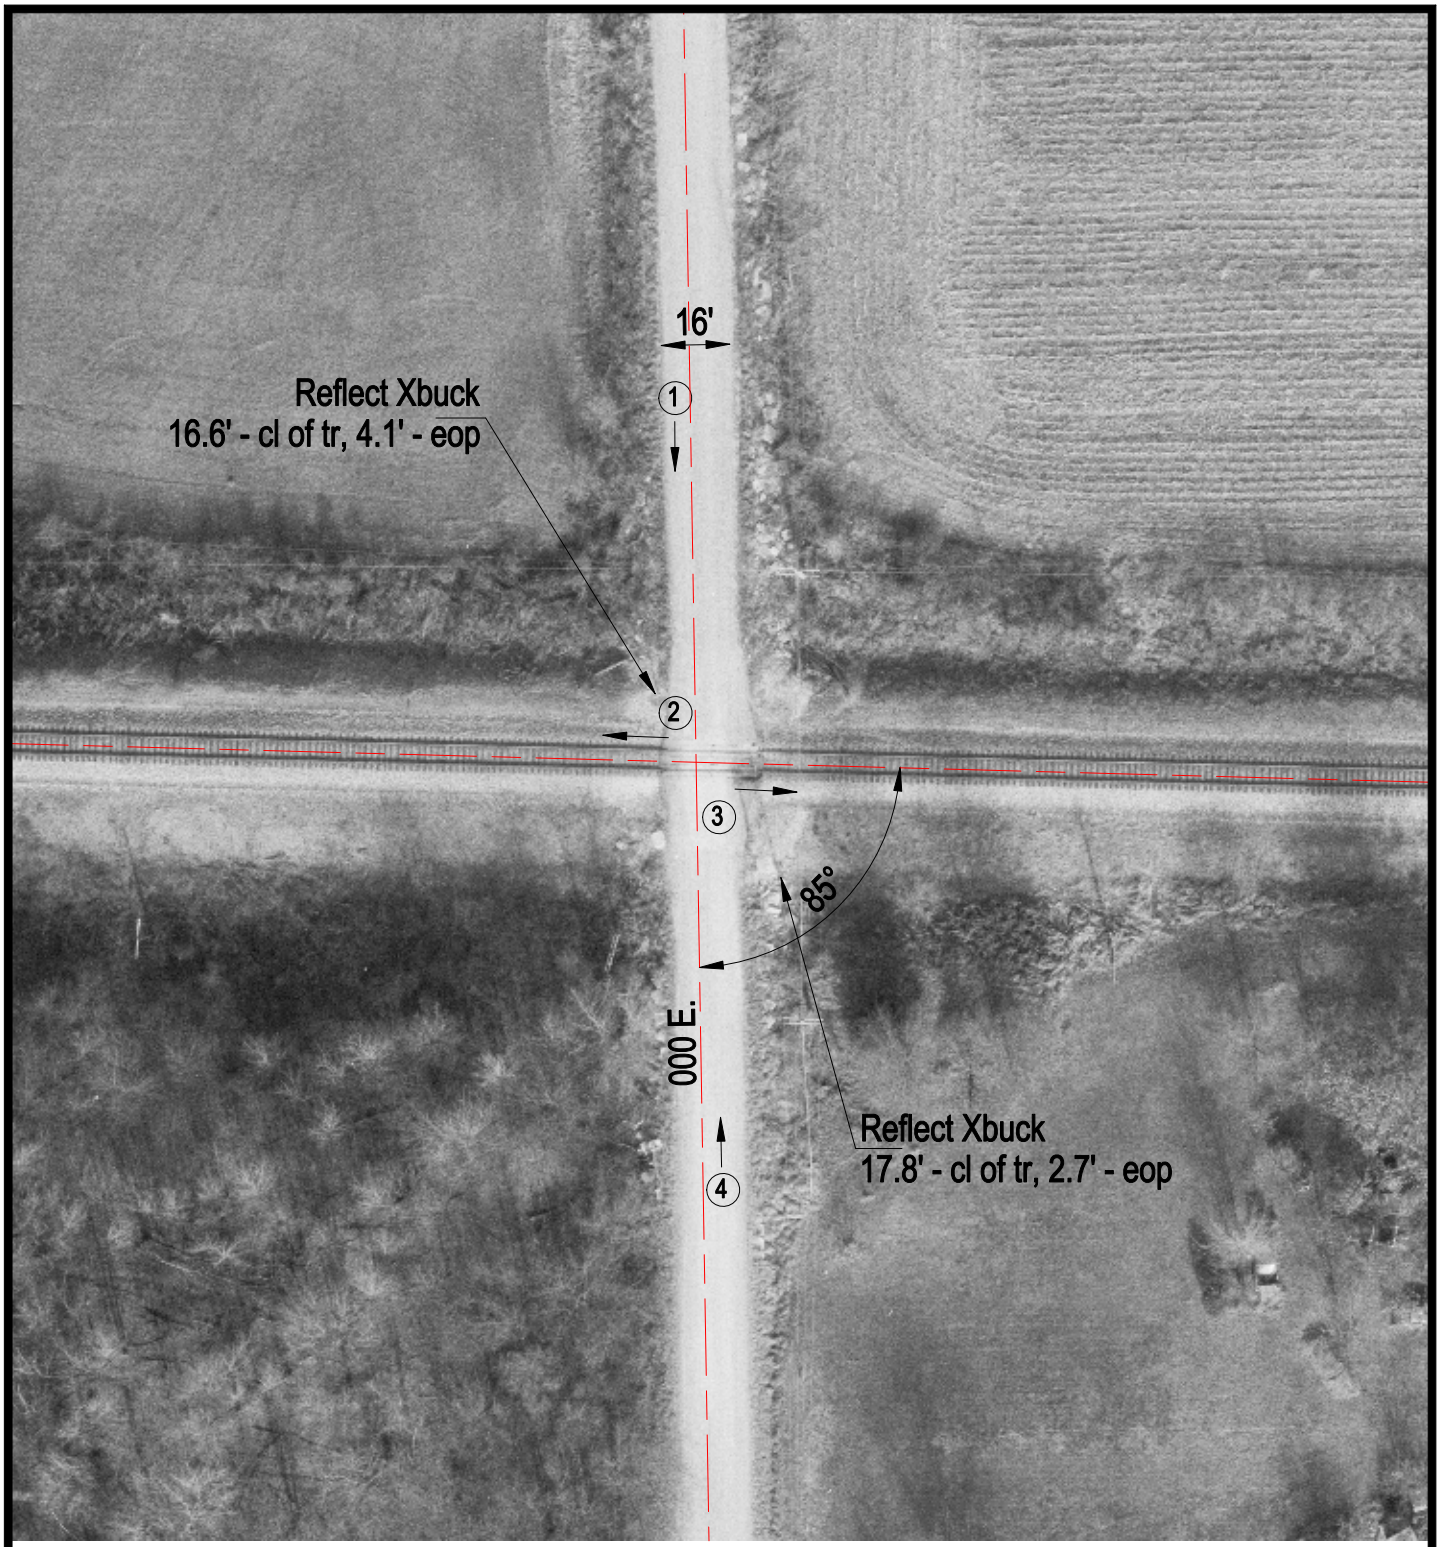

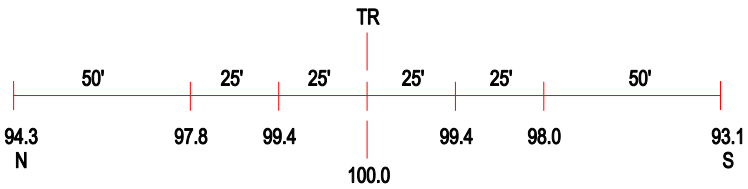

ROAD PROFILE

3 Photo Location

Crossing #:	152850J
Location:	Lawrence Co., City of Sumner (N)
Lat/Long:	38°43'05" / 87°54'31"
Railroad:	CSX
Street:	000 E.
Railroad Milepost:	210.66
Crossing Protection:	Signs