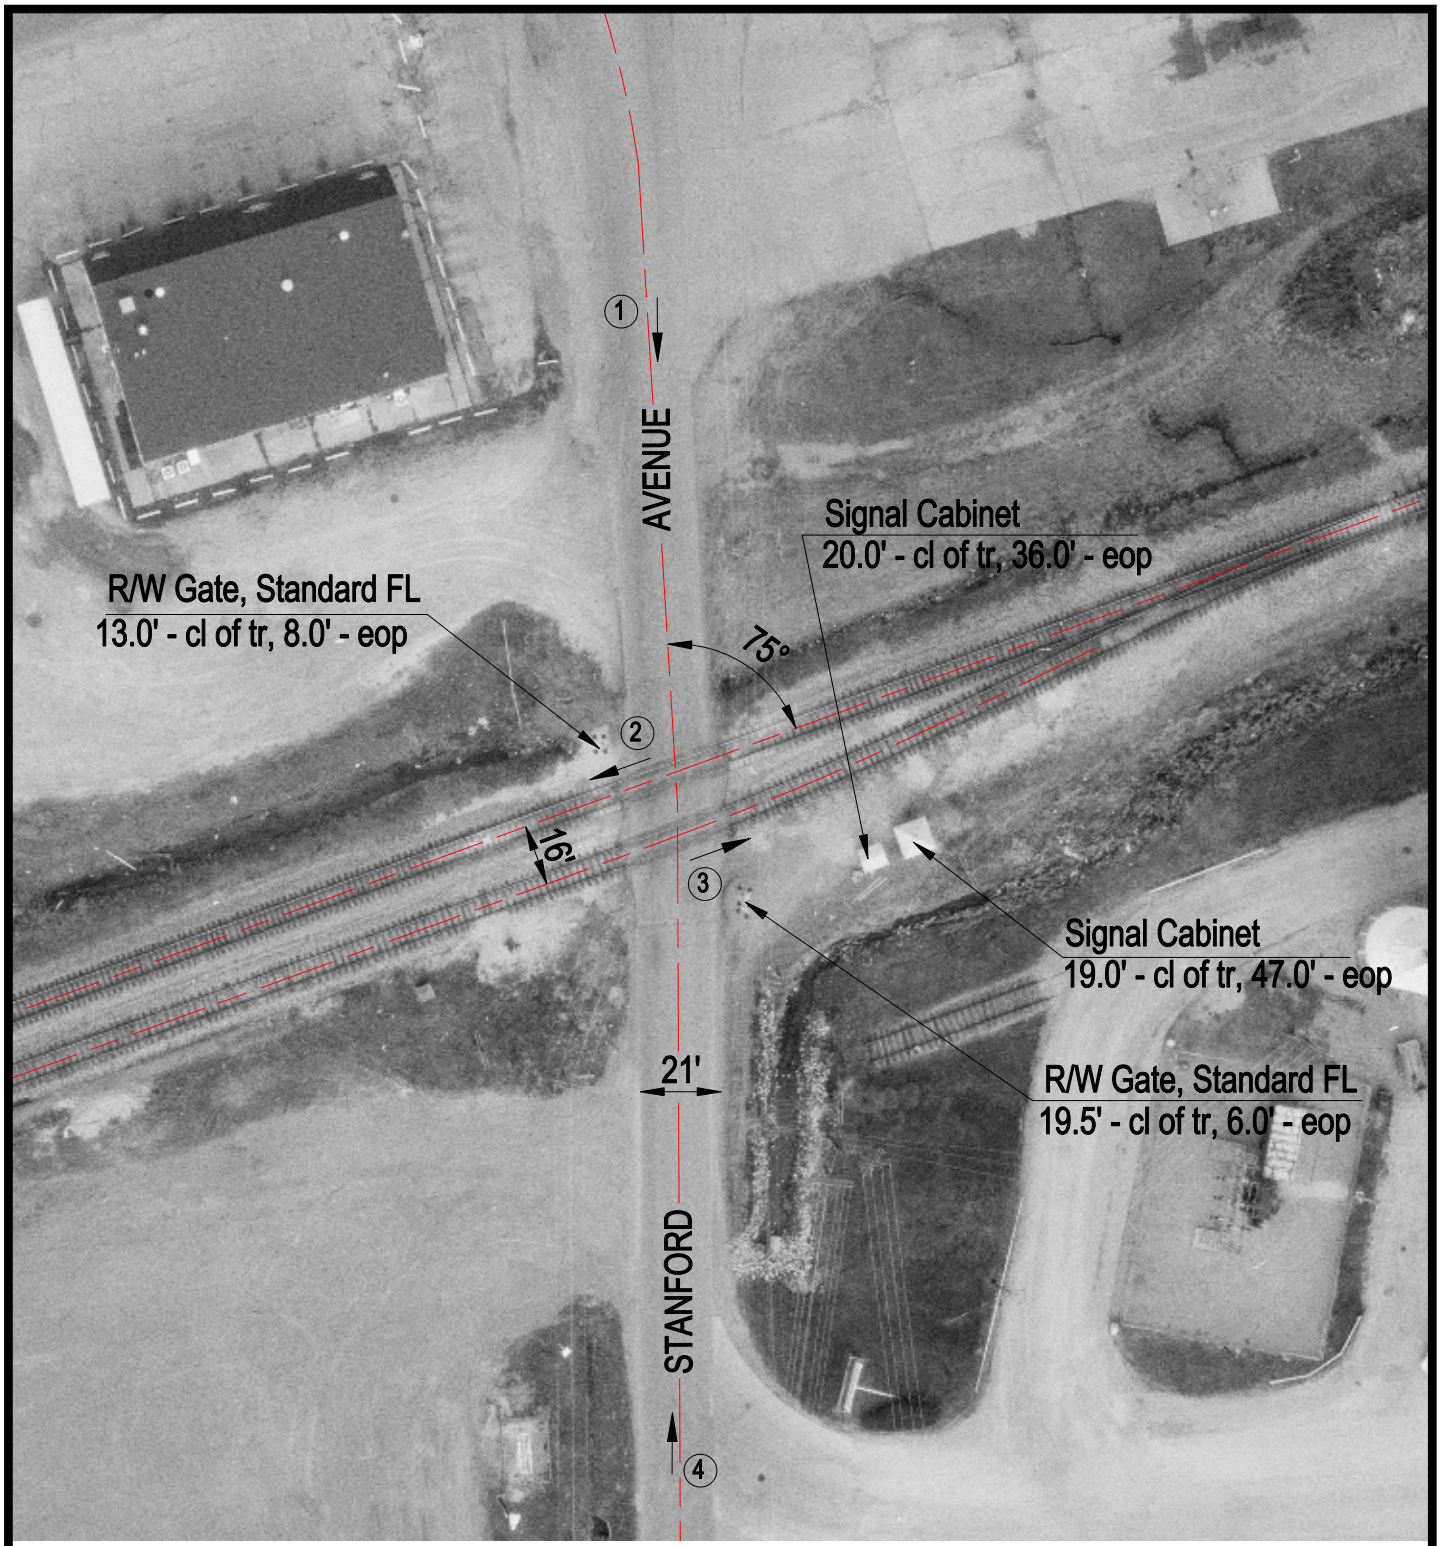

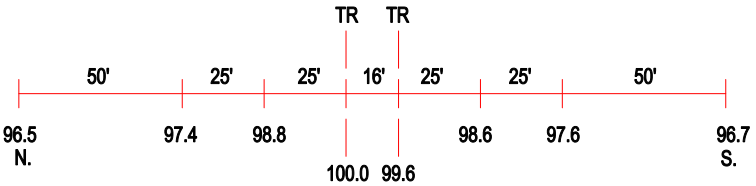

ROAD PROFILE

N

SCALE IN FEET

50 0 50

3 Photo Location

Crossing #:	152900K
Location:	Clay Co., City of Flora (I)
Lat/Long:	38°40'20" / 88°28'13"
Railroad:	CSX
Street:	Stanford Avenue
Railroad Milepost:	241.49
Crossing Protection:	Train Activated Devices

J:\CLAY\152900K\152900K.DWG 02/28/00 11:06 TFG