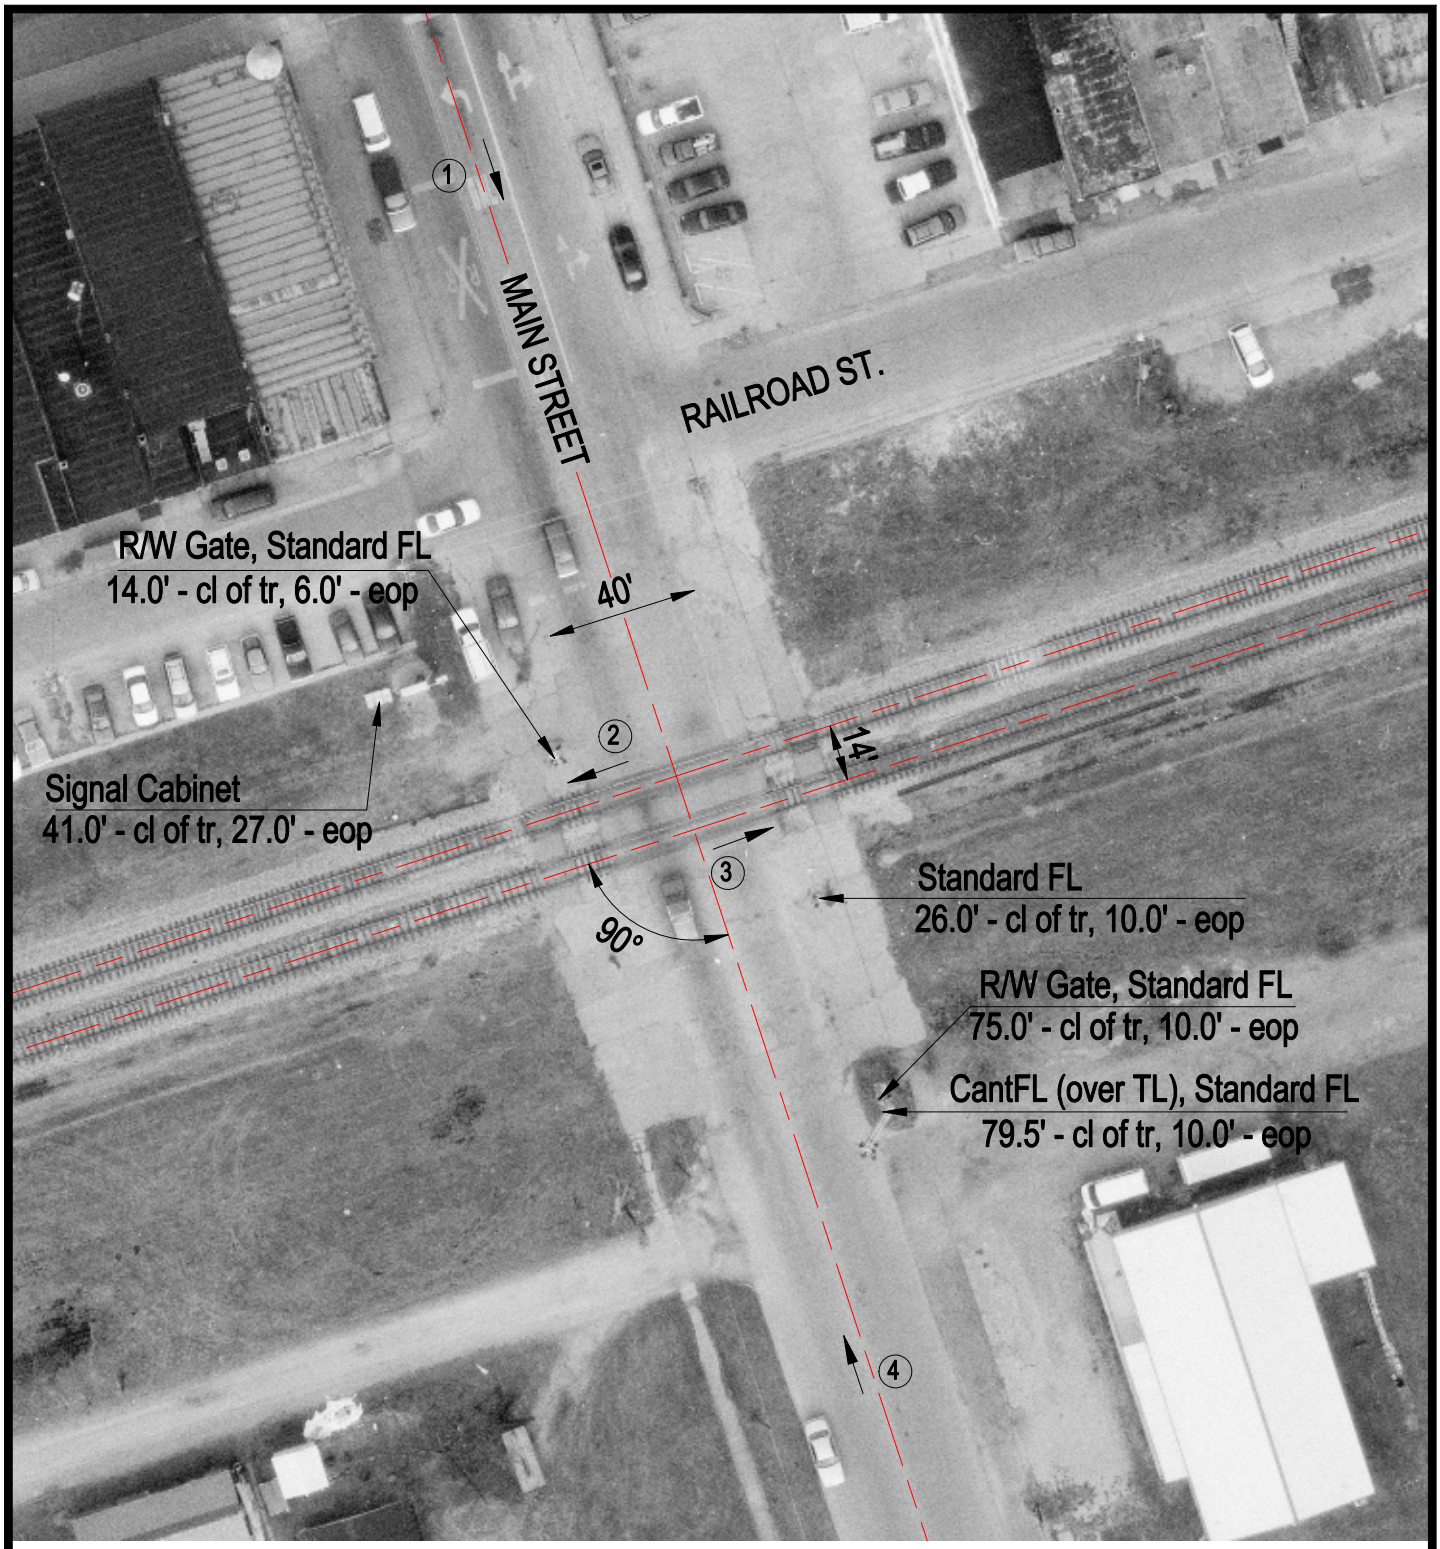

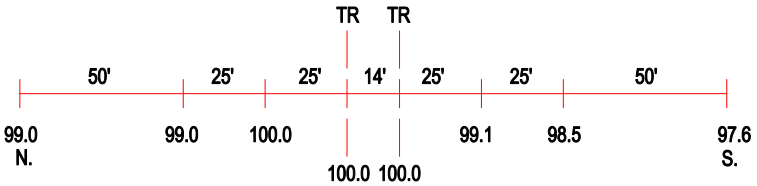

ROAD PROFILE

N

SCALE IN FEET

50 0 50

3 Photo Location

Crossing #:	152903F
Location:	Clay Co., City of Flora (I)
Lat/Long:	38°40'06" / 88°29'07"
Railroad:	CSX
Street:	Main Street
Railroad Milepost:	242.37
Crossing Protection:	Train Activated Devices

J:\CLAY\152903F\152903F.DWG 03/17/00 05:53 TFG