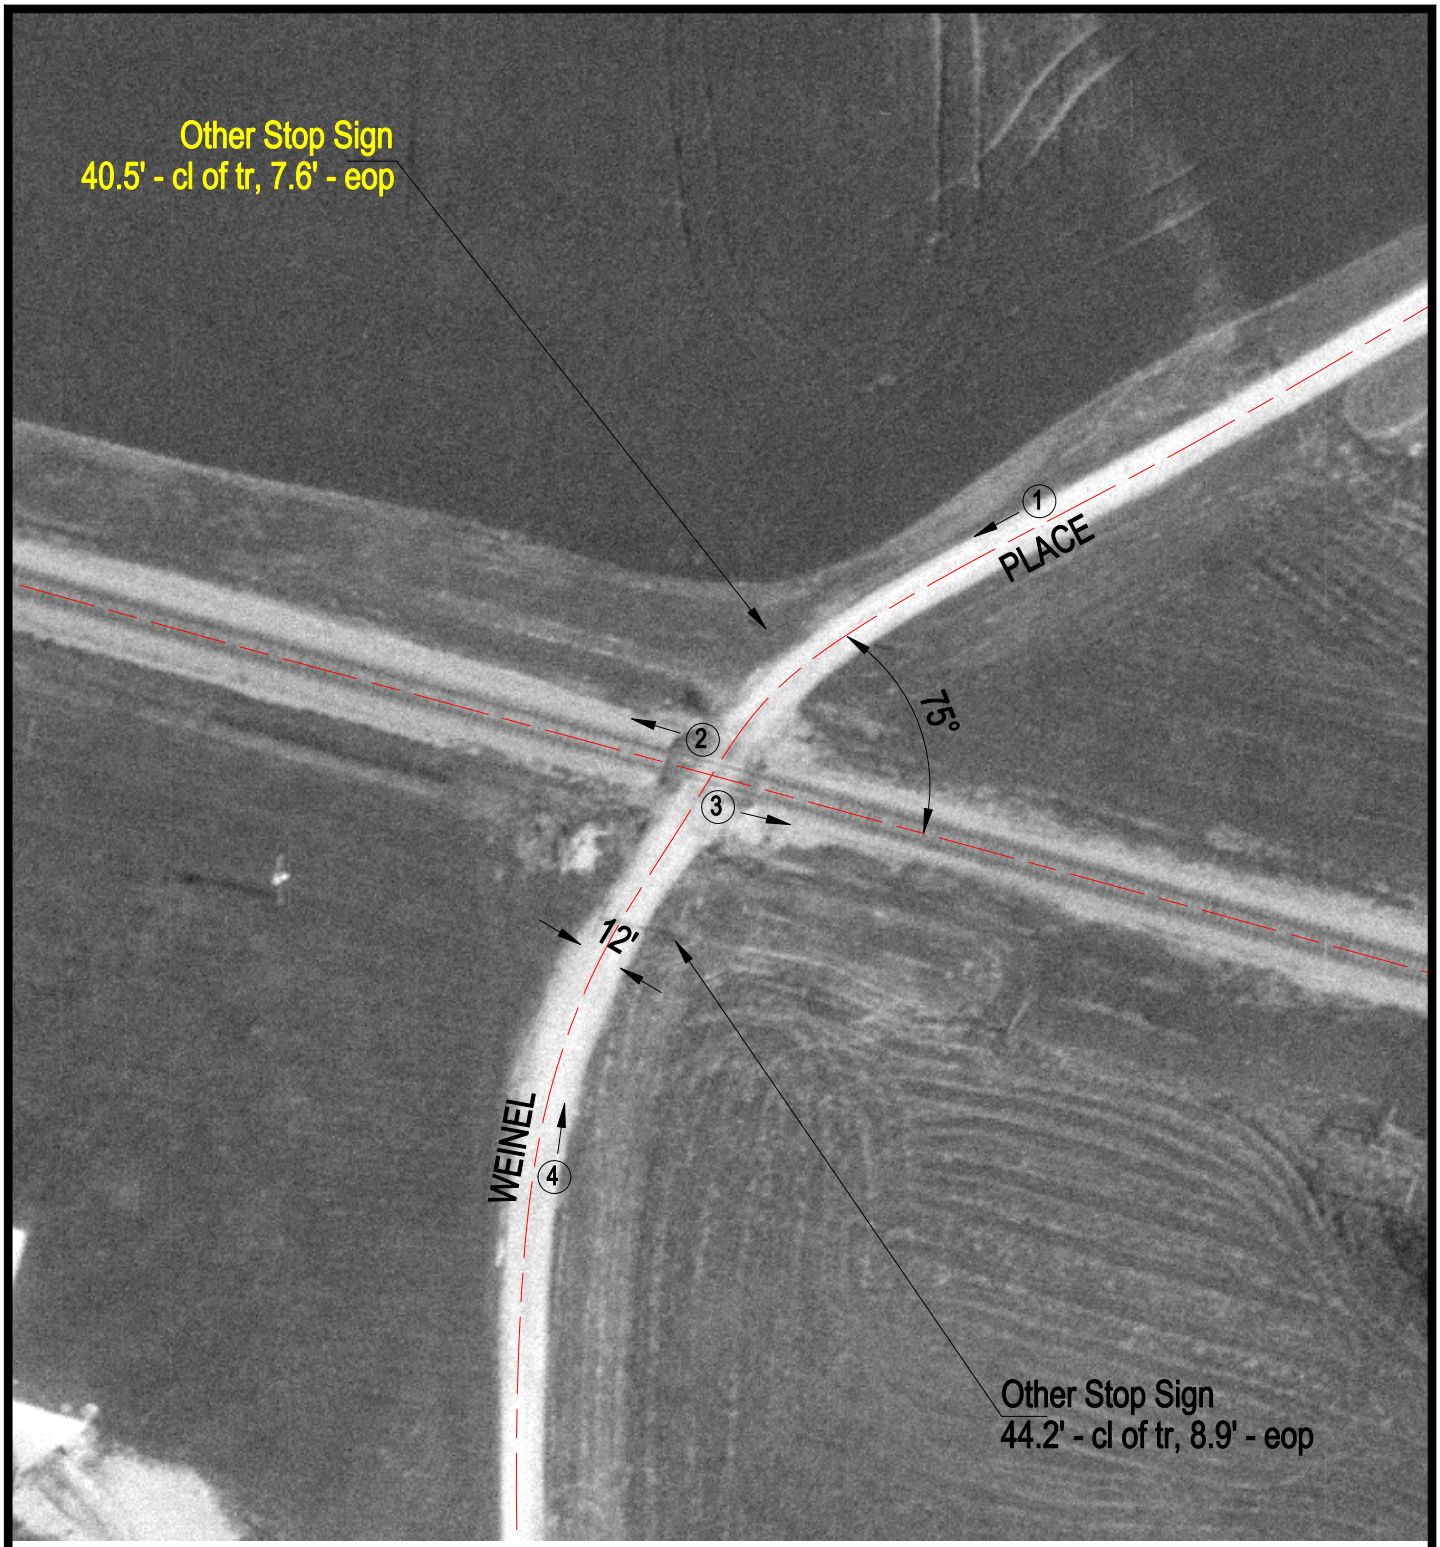

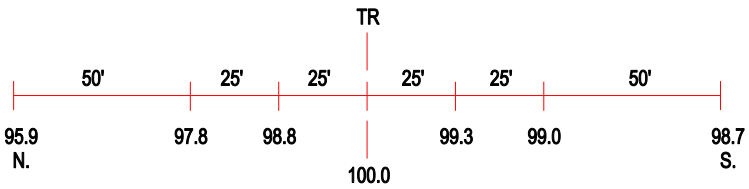

ROAD PROFILE

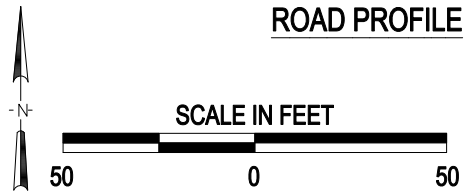

3 Photo Location

Crossing #:	153045E
Location:	St. Clair Co., City of Fairview Heights (N)
Lat/Long:	38°35'51" / 89°57'05"
Railroad:	CSX
Street:	Weinel Place
Railroad Milepost:	322.46
Crossing Protection:	Signs