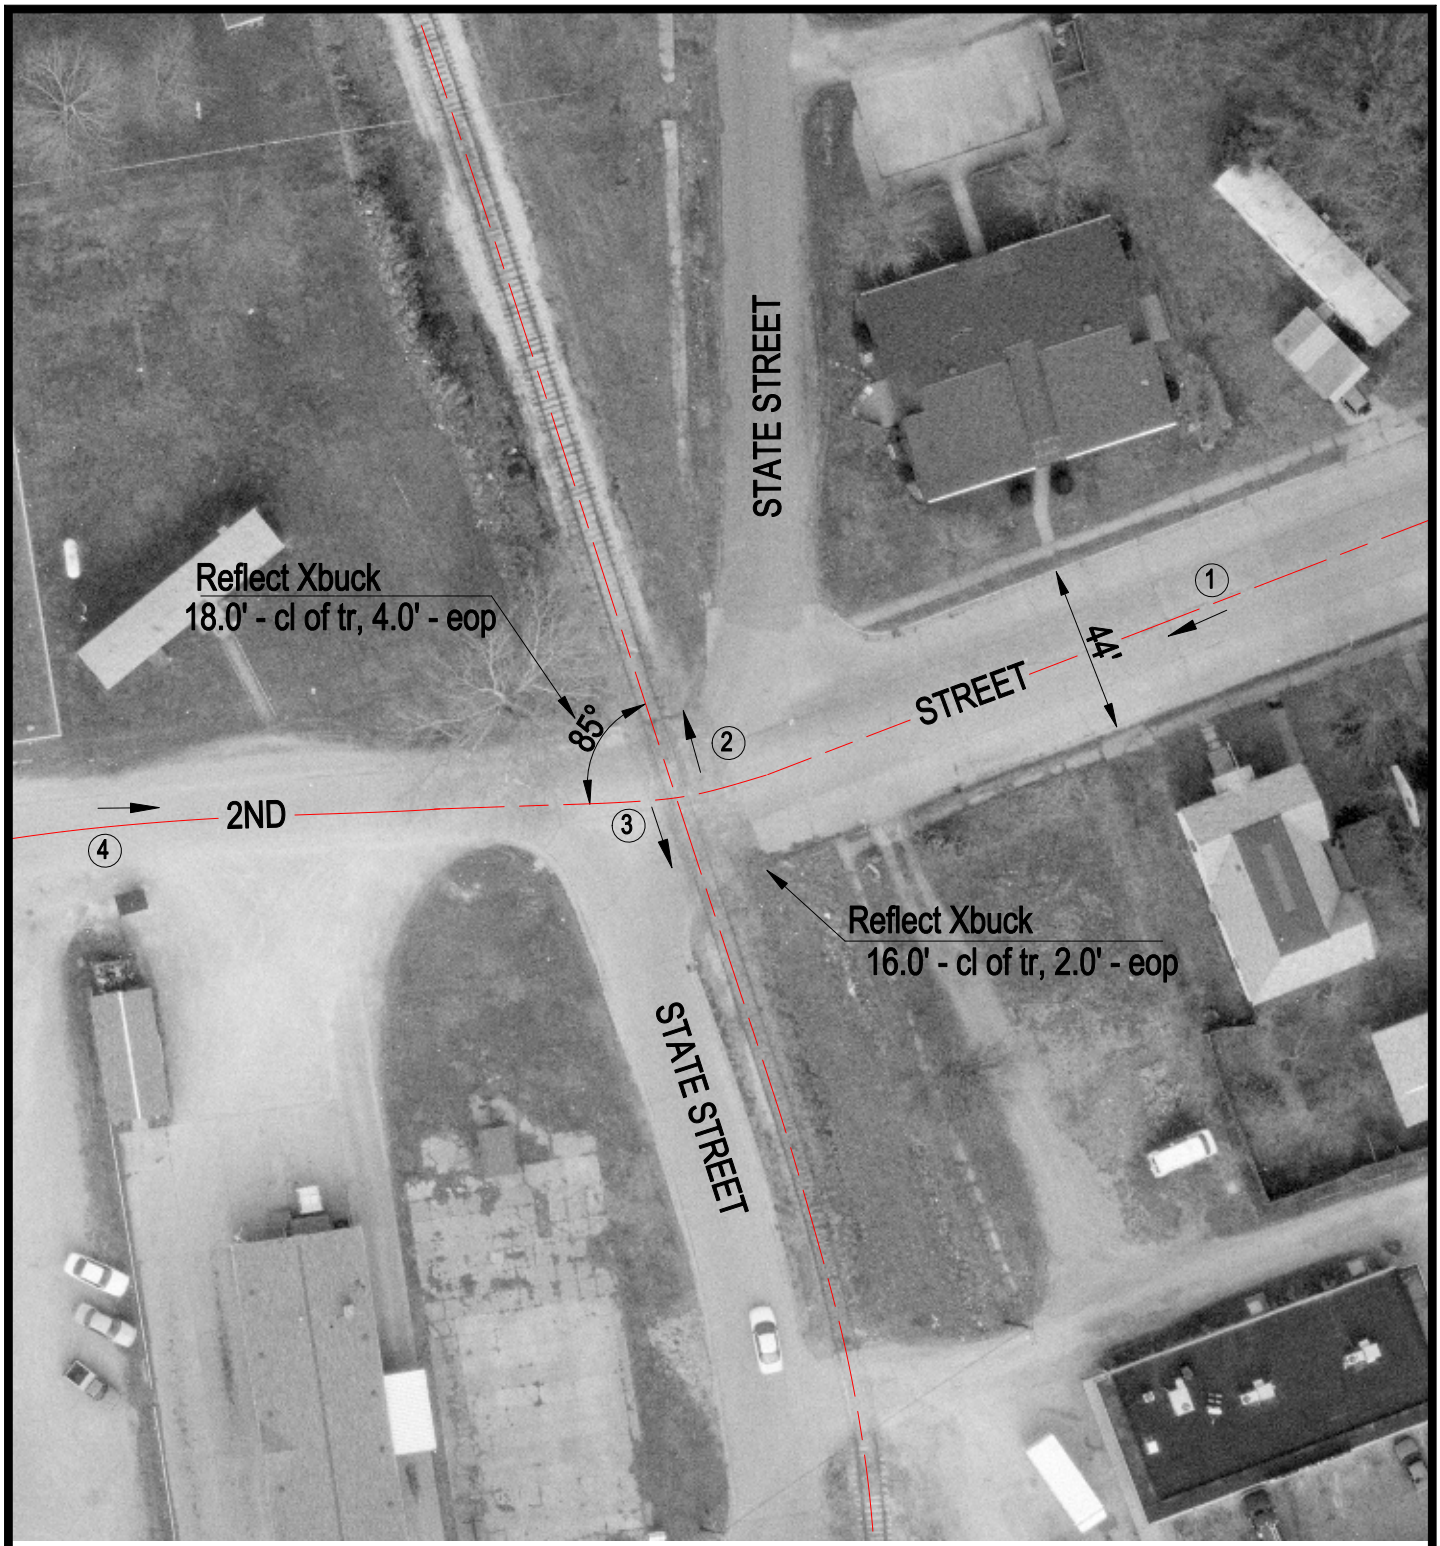

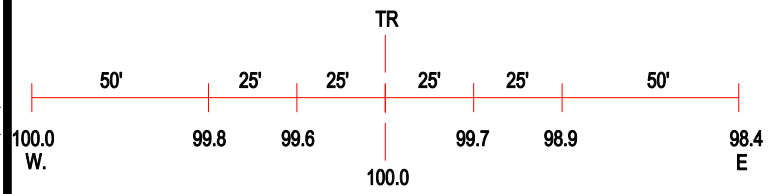

ROAD PROFILE

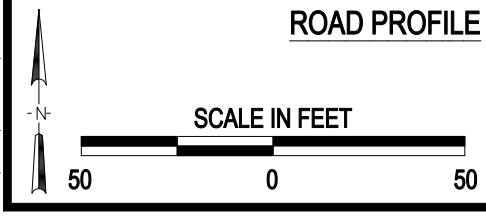

3 Photo Location

Crossing #:	153203C
Location:	Clay Co., City of Flora (I)
Lat/Long:	38°40'09" / 88°29'21"
Railroad:	CSX
Street:	2nd Street
Railroad Milepost:	74.07
Crossing Protection:	Signs

J:\CLAY\153203C\153203C.DWG 03/17/00 05:54 TFG