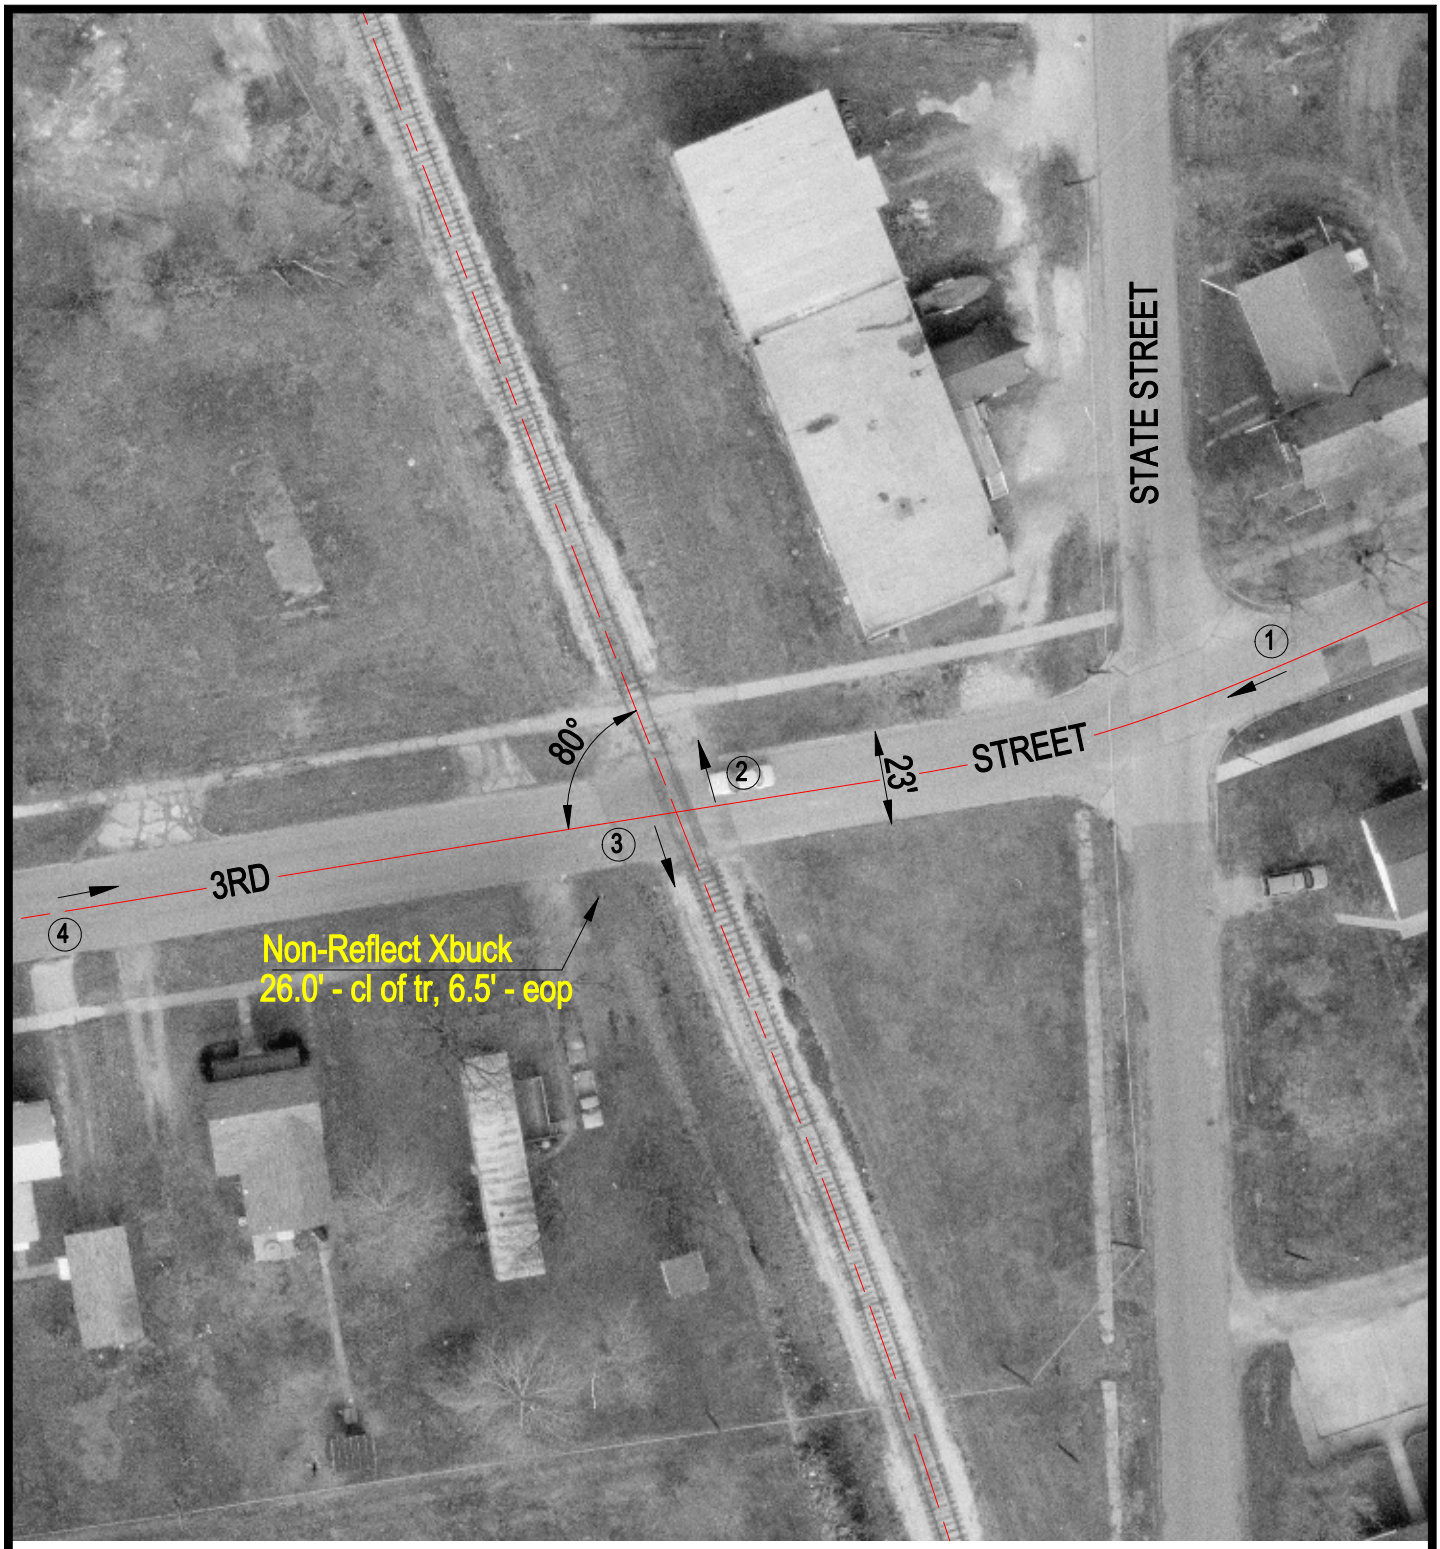

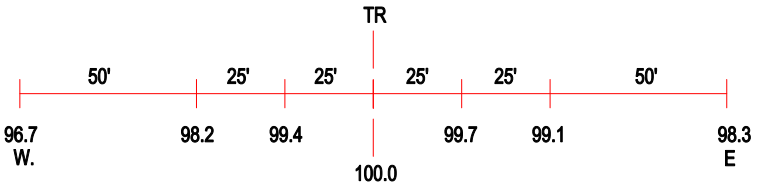

ROAD PROFILE

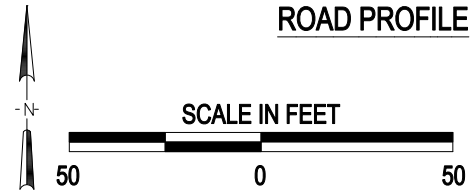

(3) Photo Location

Crossing #:	153204J
Location:	Clay Co., City of Flora (I)
Lat/Long:	38°40'10" / 88°29'22"
Railroad:	CSX
Street:	3rd Street
Railroad Milepost:	74.12
Crossing Protection:	Sign

J:\CLAY\153204J\153204J.DWG 03/01/00 05:21 TFG