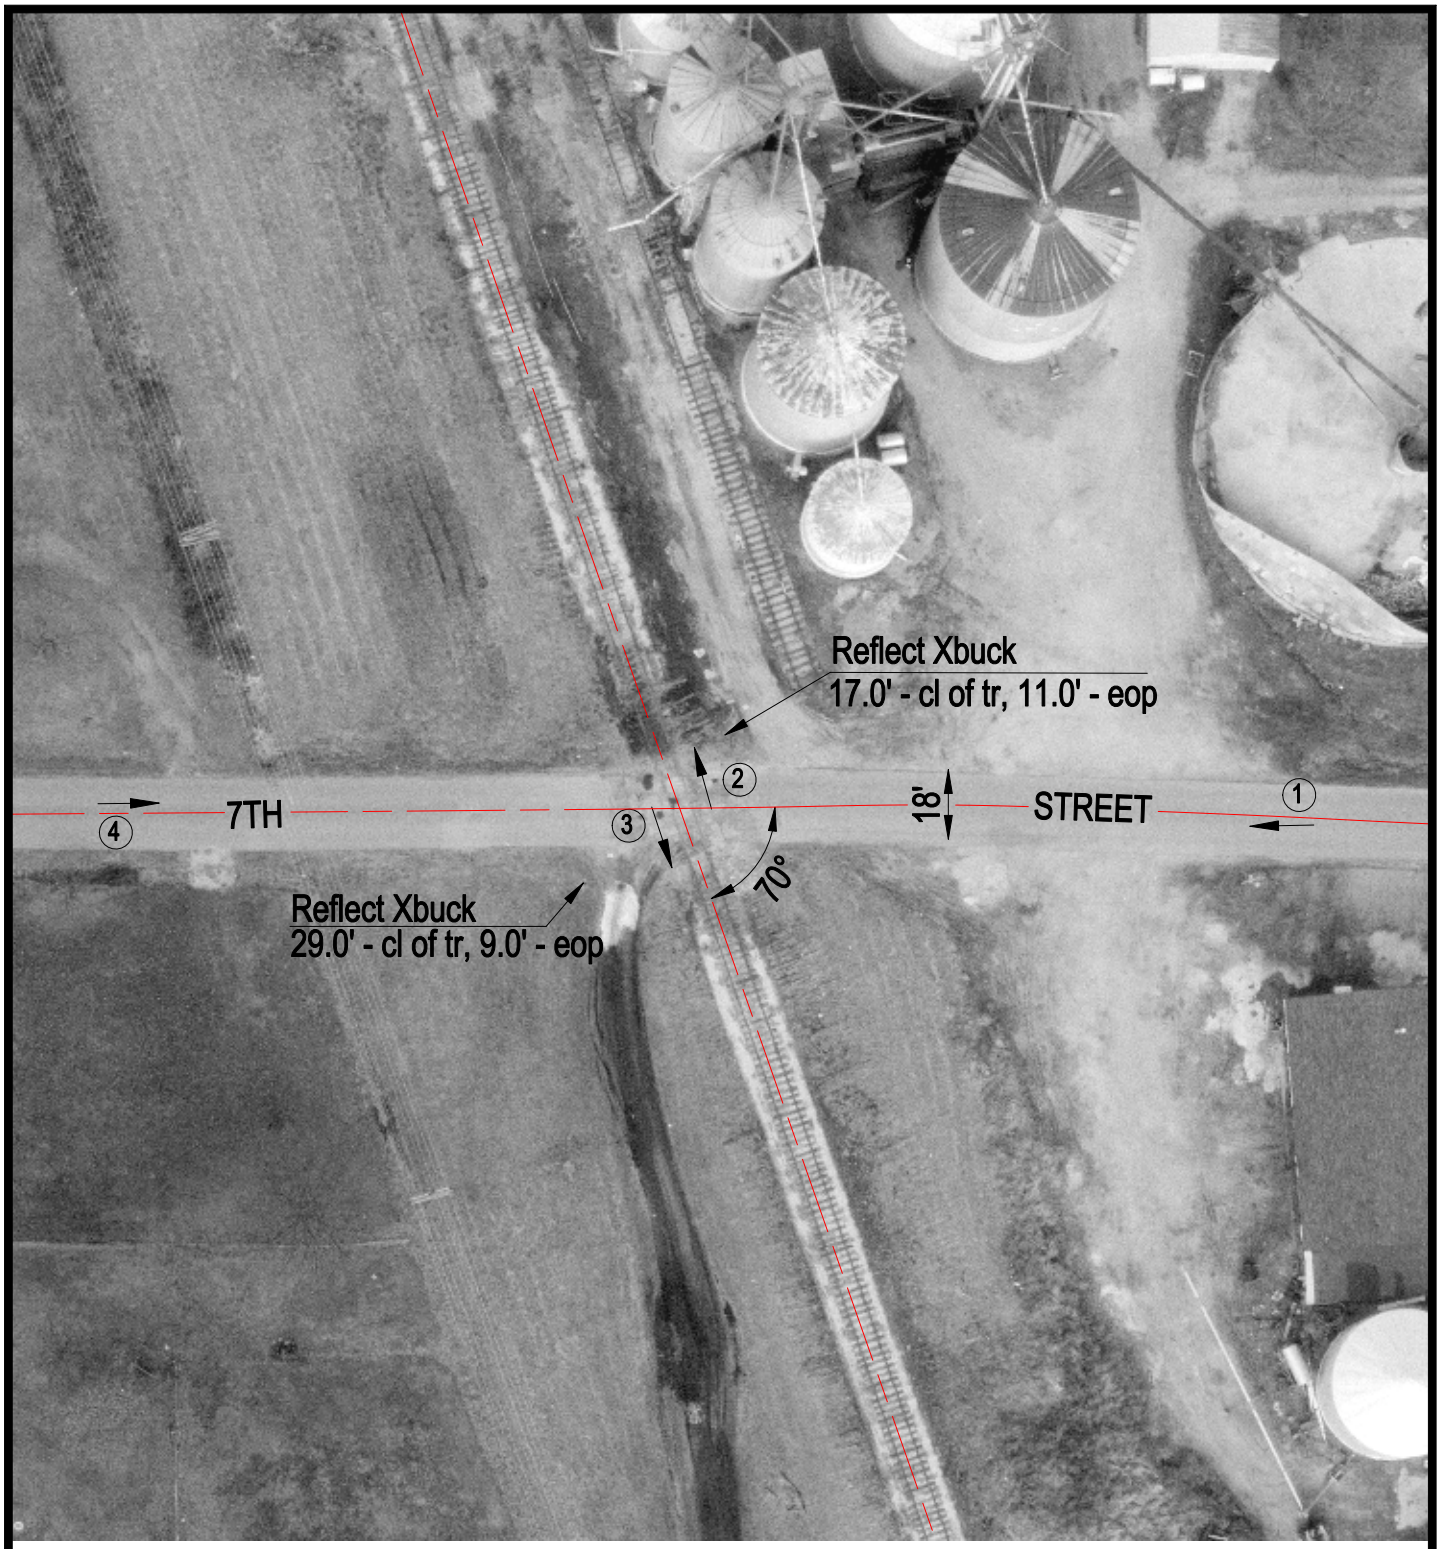

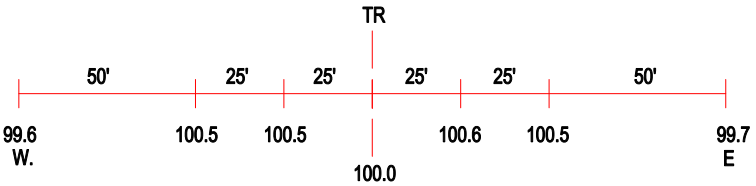

ROAD PROFILE

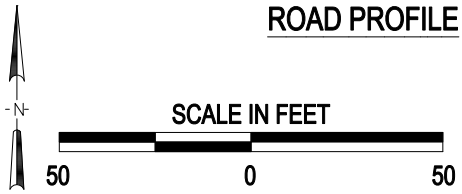

3 Photo Location

Crossing #:	153205R
Location:	Clay Co., City of Flora (I)
Lat/Long:	38°40'25" / 88°29'29"
Railroad:	CSX
Street:	7th Street
Railroad Milepost:	74.30
Crossing Protection:	Signs

J:\CLAY\153205R\153205R.DWG 03/01/00 05:43 TFG