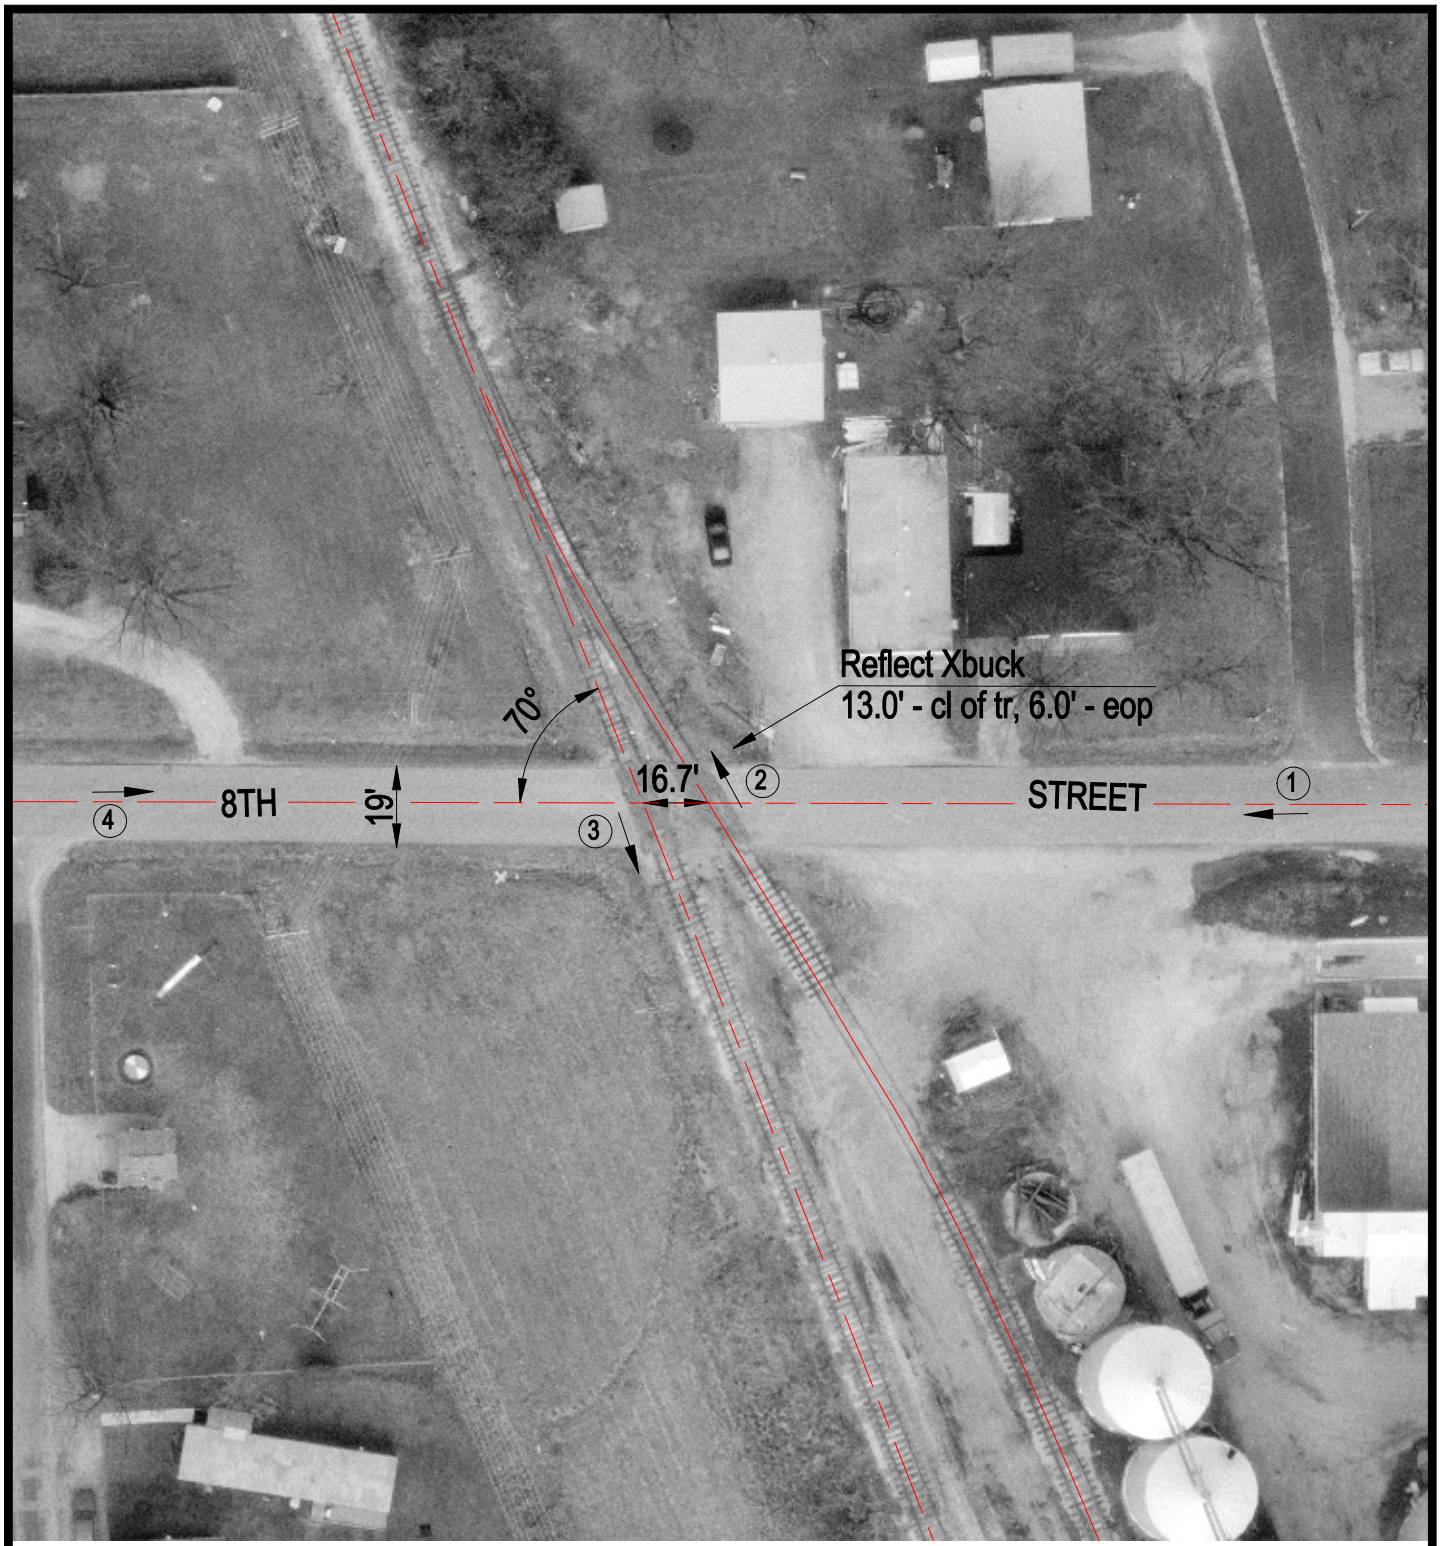

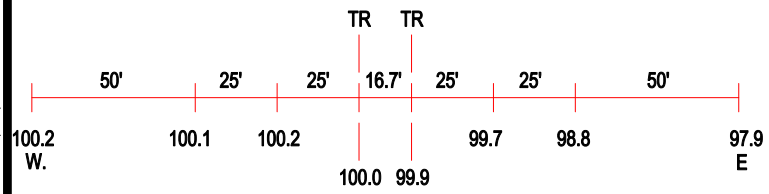

ROAD PROFILE

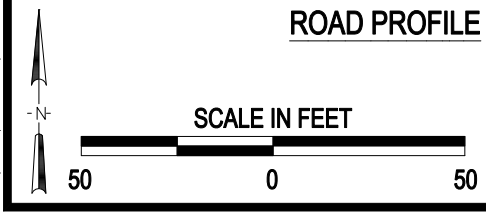

3 Photo Location

Crossing #:	153206X
Location:	Clay Co., City of Flora (I)
Lat/Long:	38°40'29" / 88°29'29"
Railroad:	CSX
Street:	8th Street
Railroad Milepost:	74.35
Crossing Protection:	Sign

J:\CLAY\153206X\153206X.DWG 03/01/00 06:09 TFG