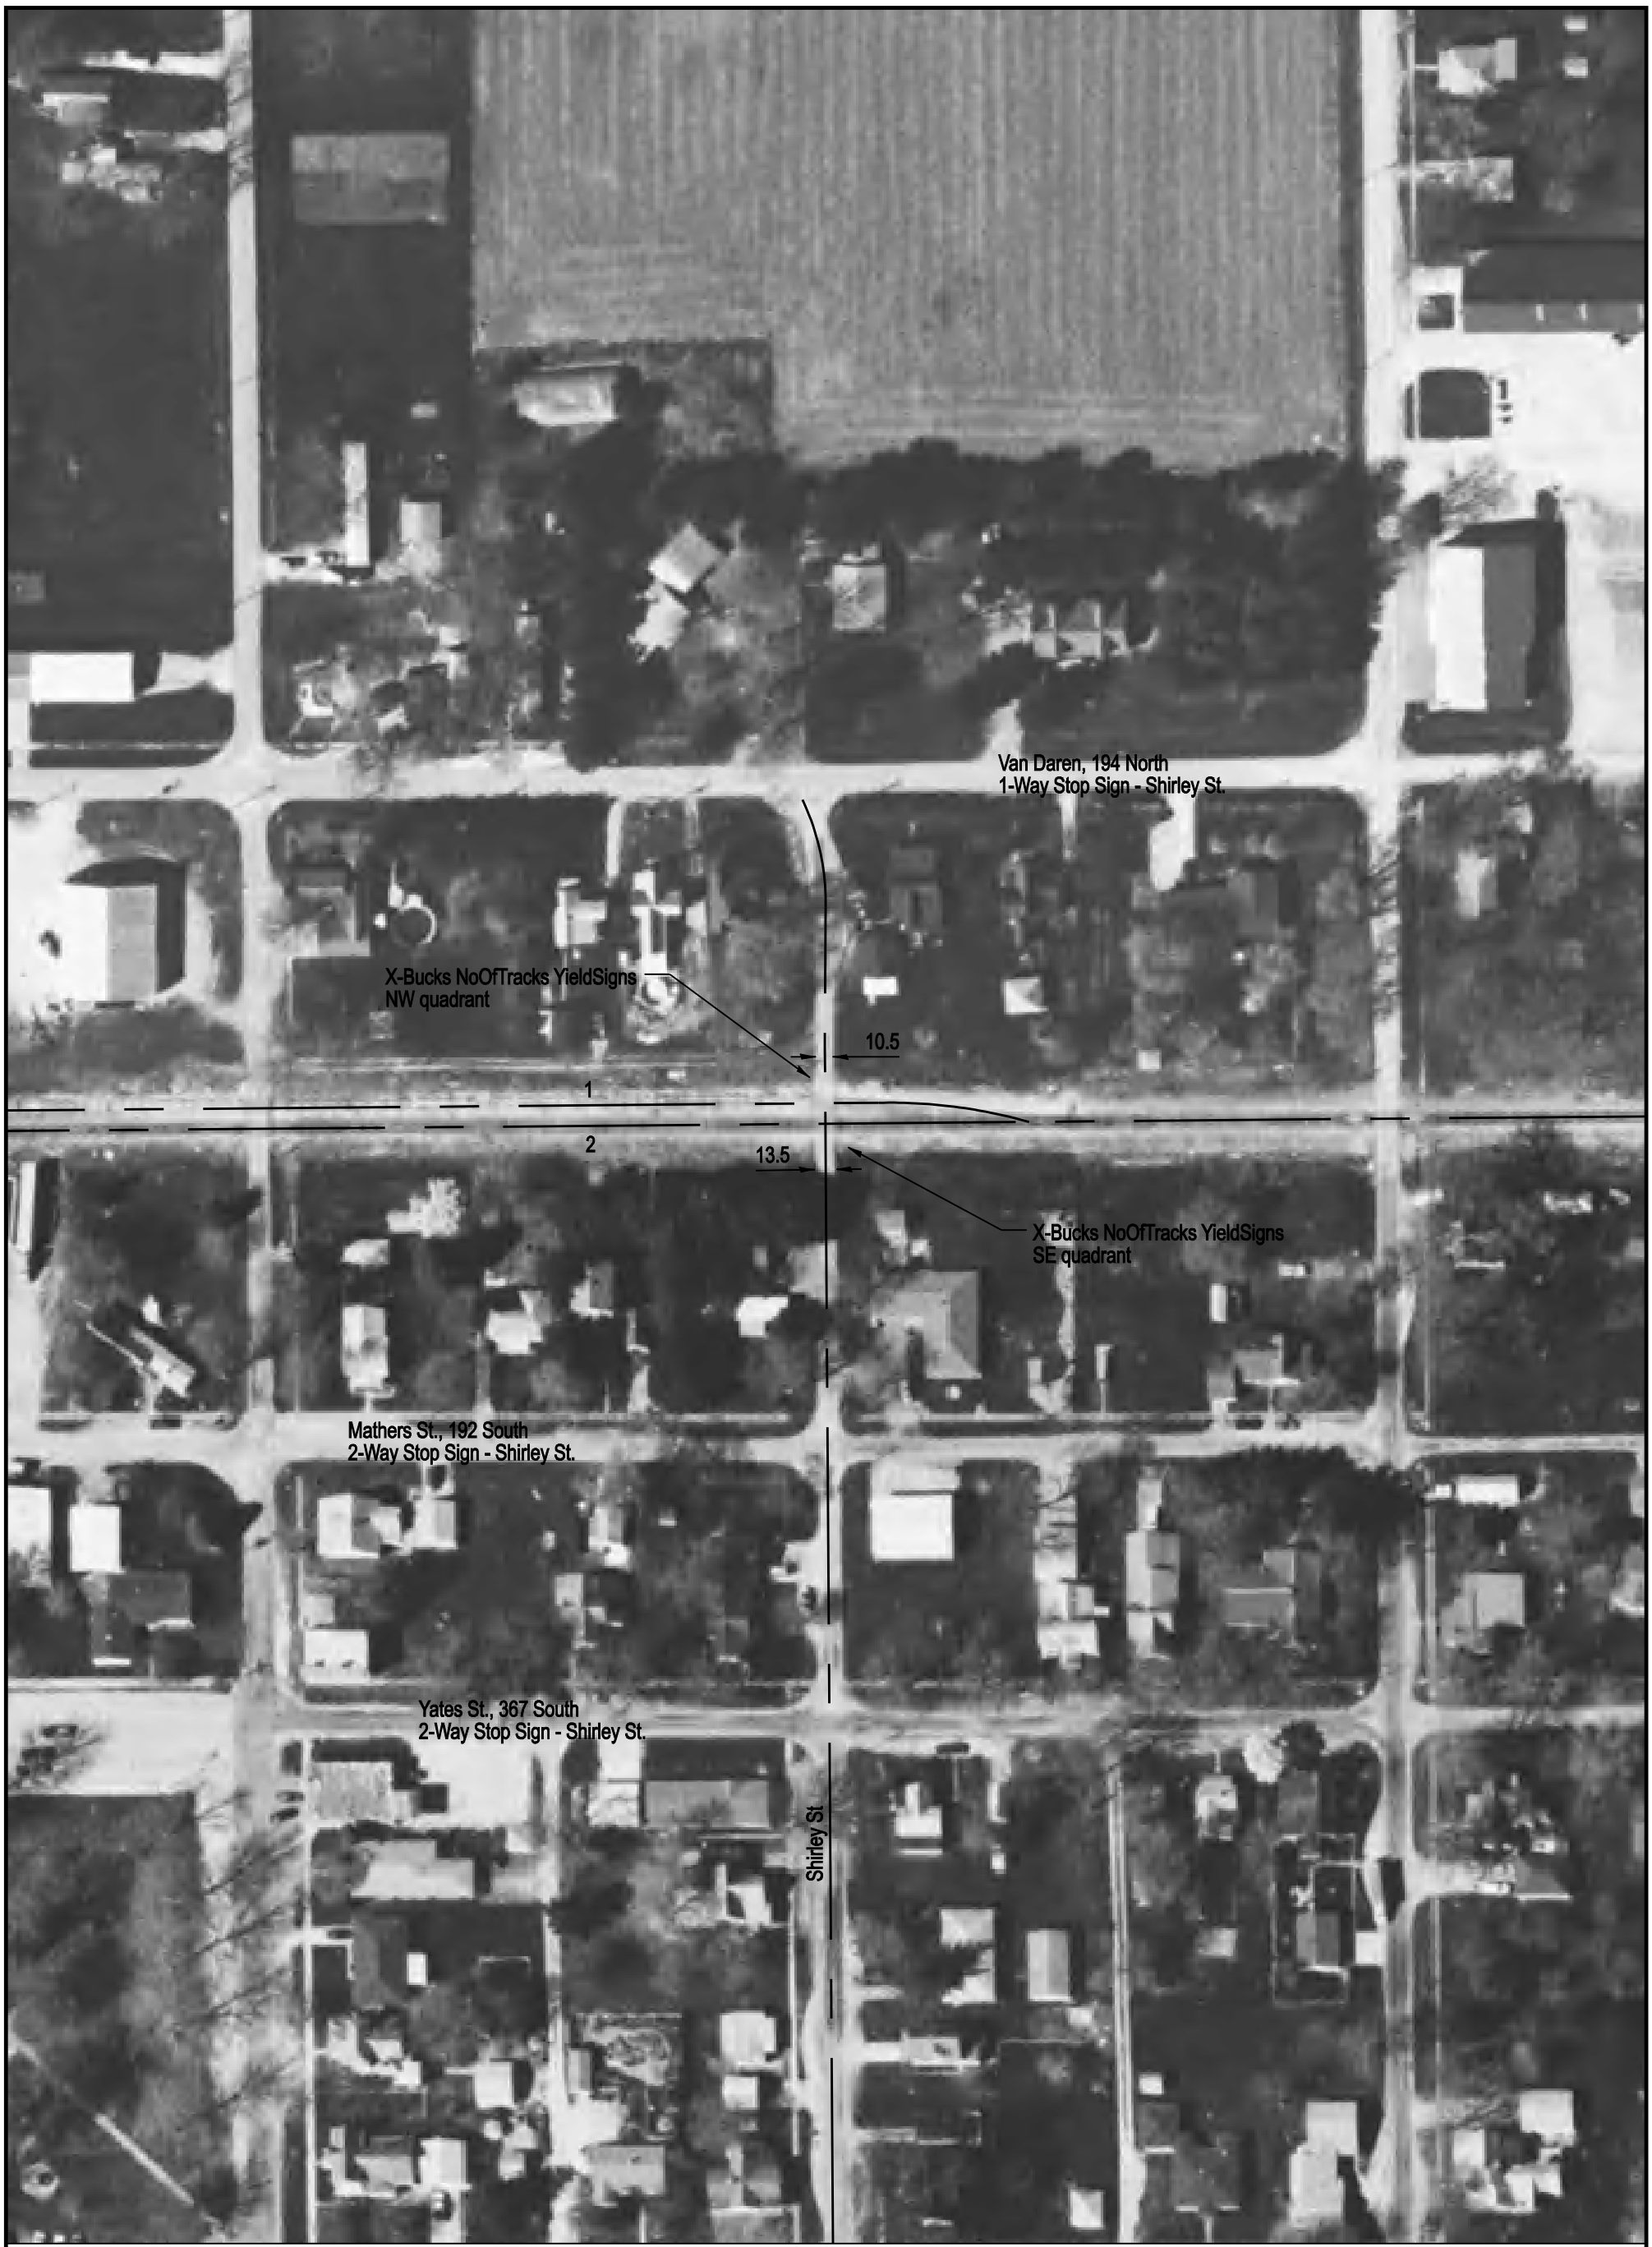

NOTE: ALL MEASUREMENTS ARE IN FEET

DOT/AAR Inventory #: 154507W

Location: Douglas Co., In Newman, IL

Lat/Long: 39° 47' 56"/-87° 58' 54"

Railroad Milepost - Line: 225.16-C

Crossing Angle (Deg.): 85

Crossing Width (By Track): 14.0, 13.5 (1 to 2)

Number of Tracks: 2

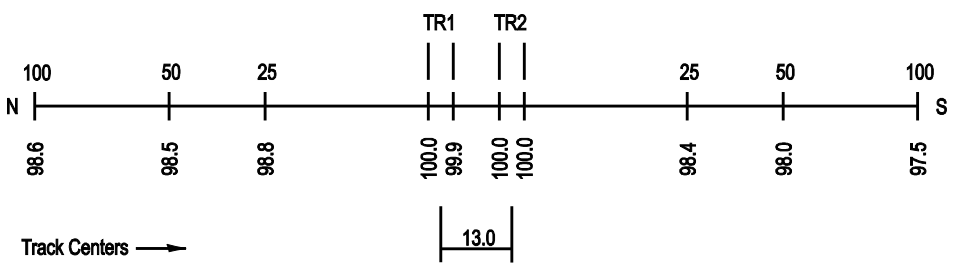
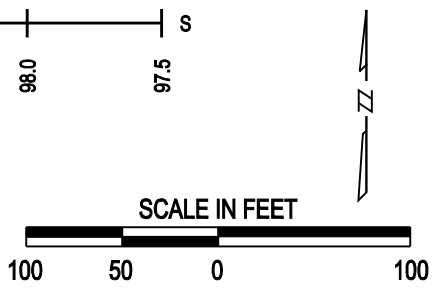
ROAD PROFILE