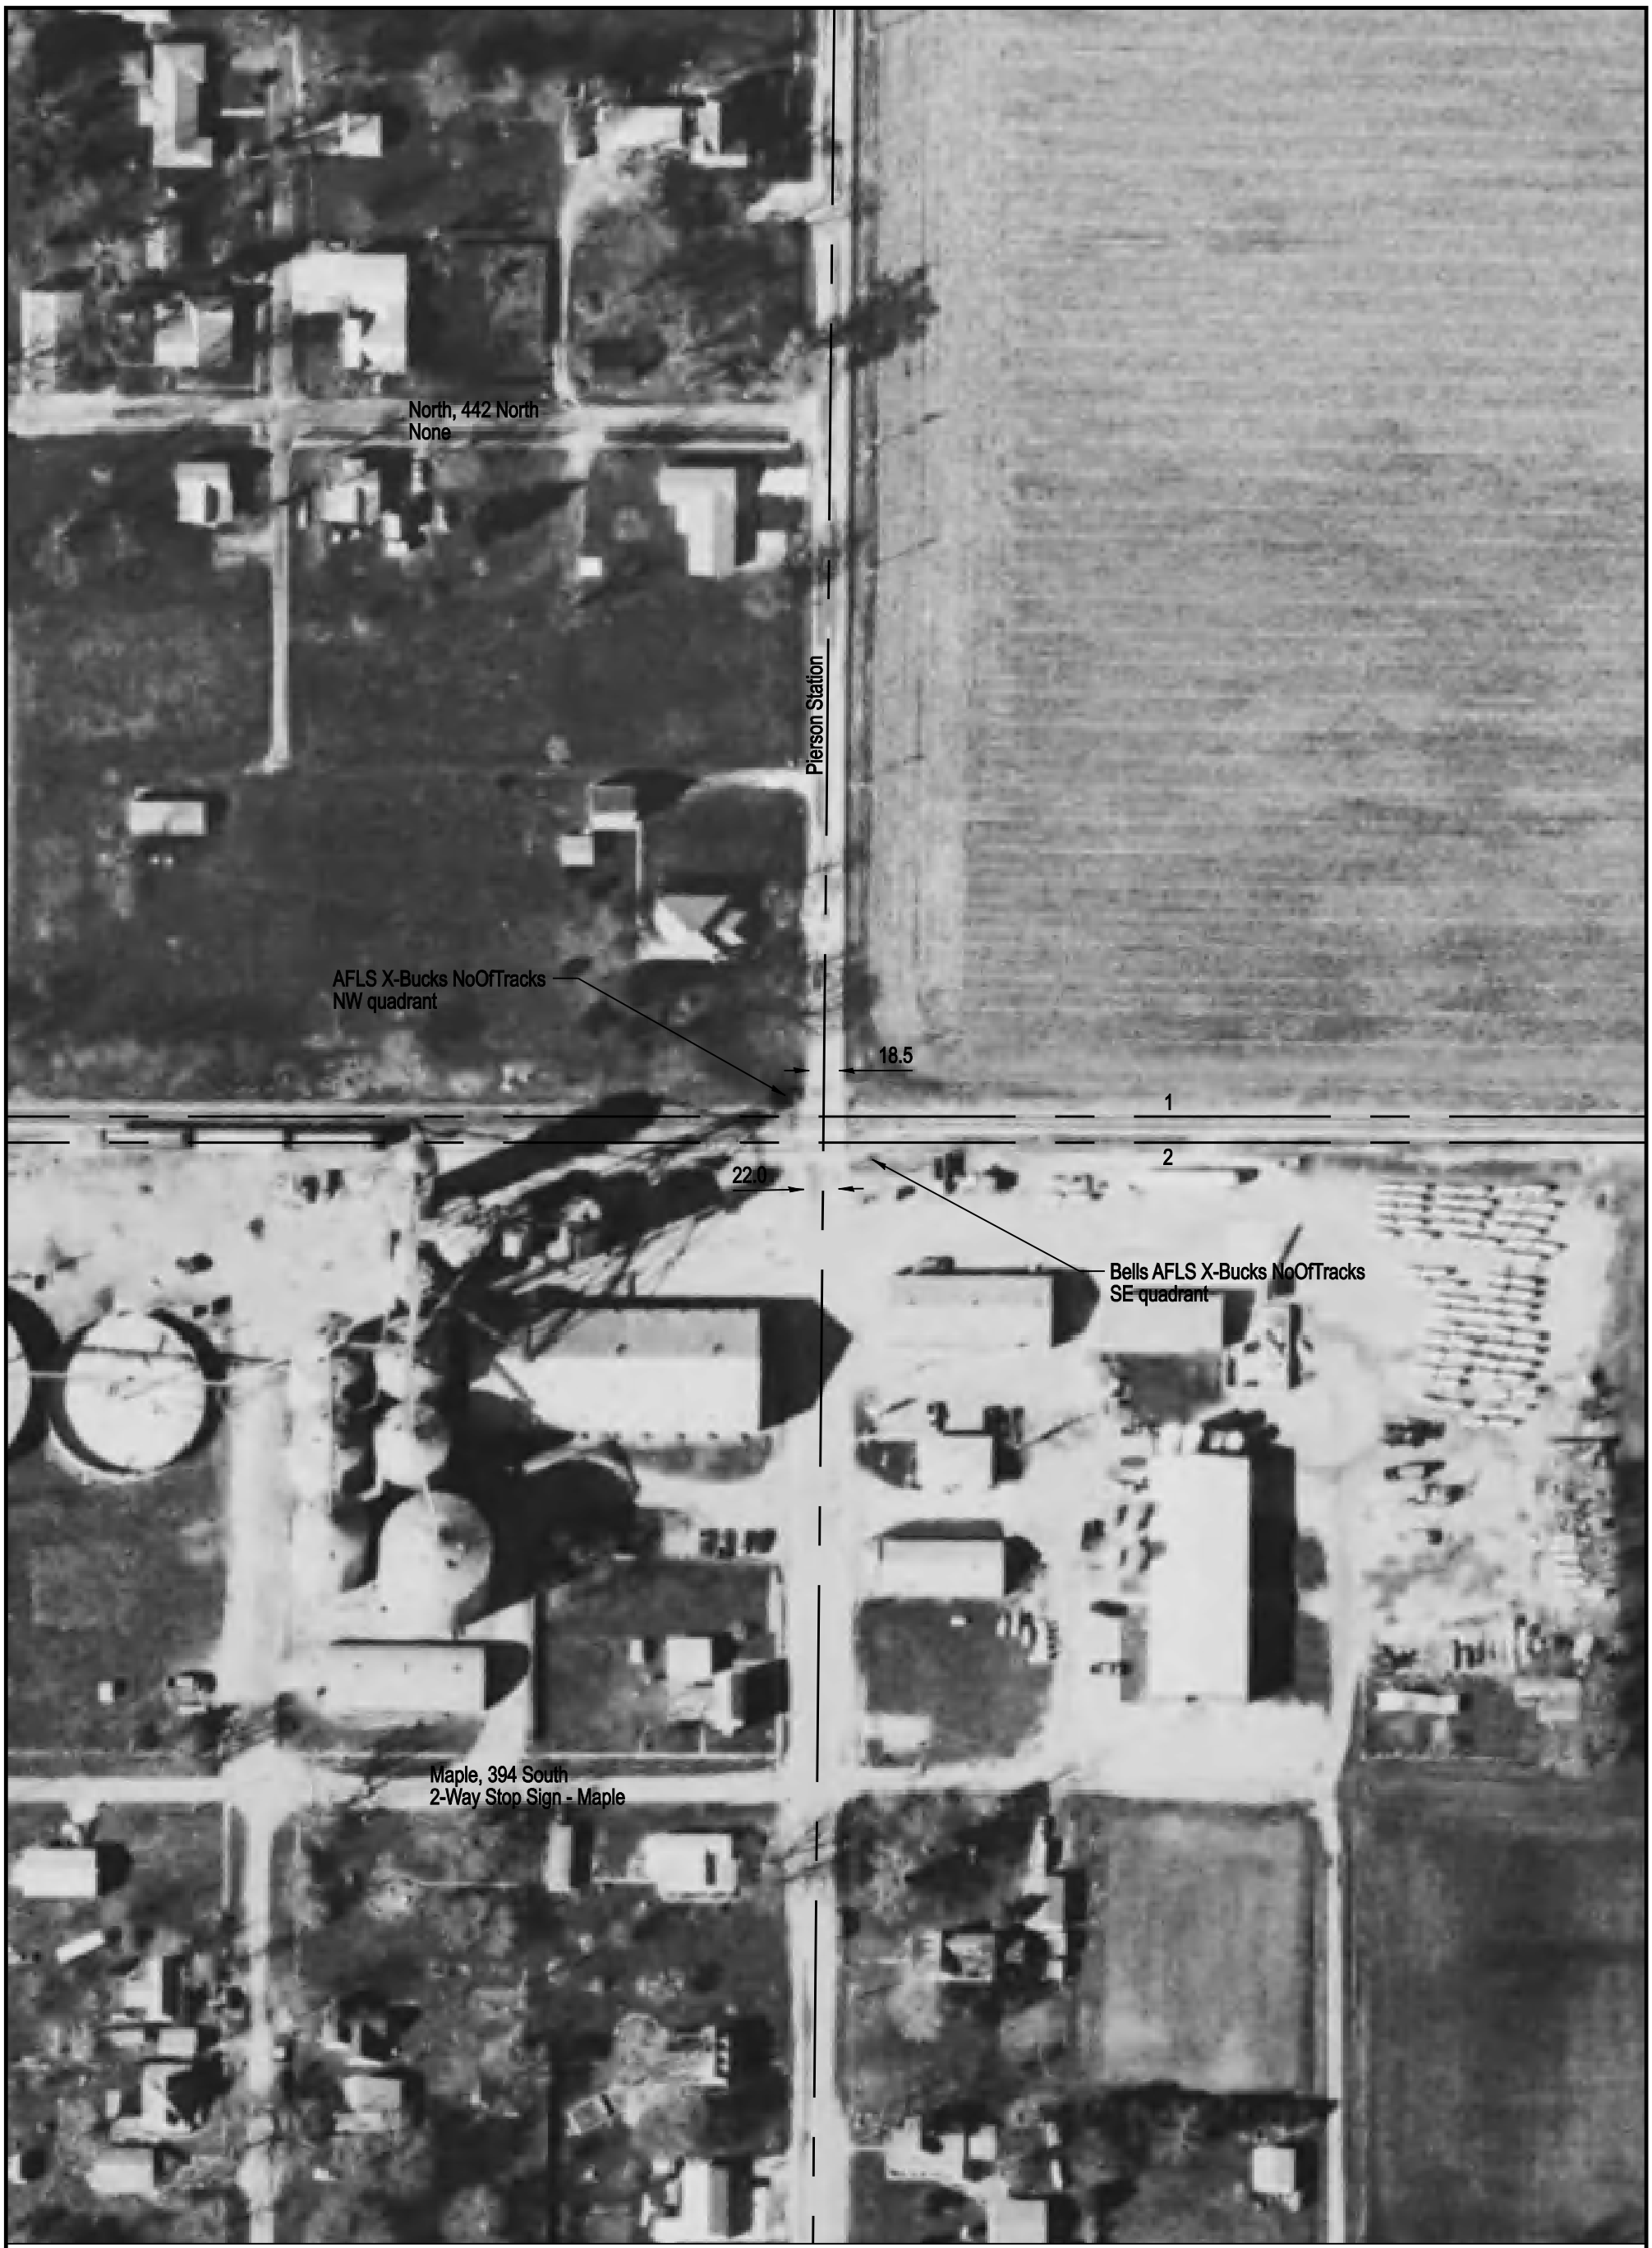

NOTE: ALL MEASUREMENTS ARE IN FEET

DOT/AAR Inventory #: 154590A

Location: Piatt Co., Near Hammond, IL

Lat/Long: 39° 47' 57"/-88° 31' 42"

Railroad Milepost - Line: 254.25-C

Crossing Angle (Deg.): 90

Crossing Width (By Track): 30.0, 30.0 (1 to 2)

Number of Tracks: 2

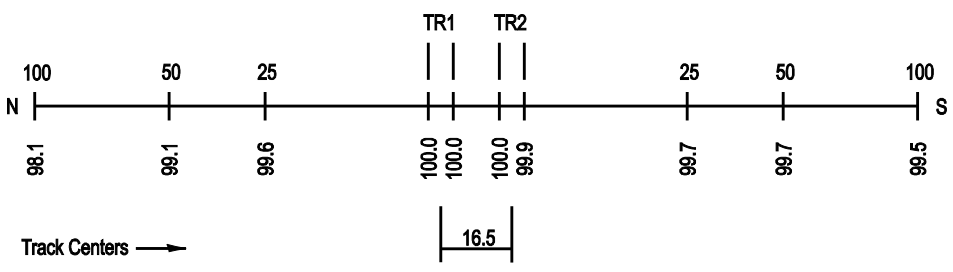
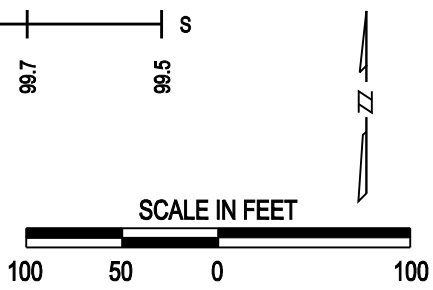
ROAD PROFILE