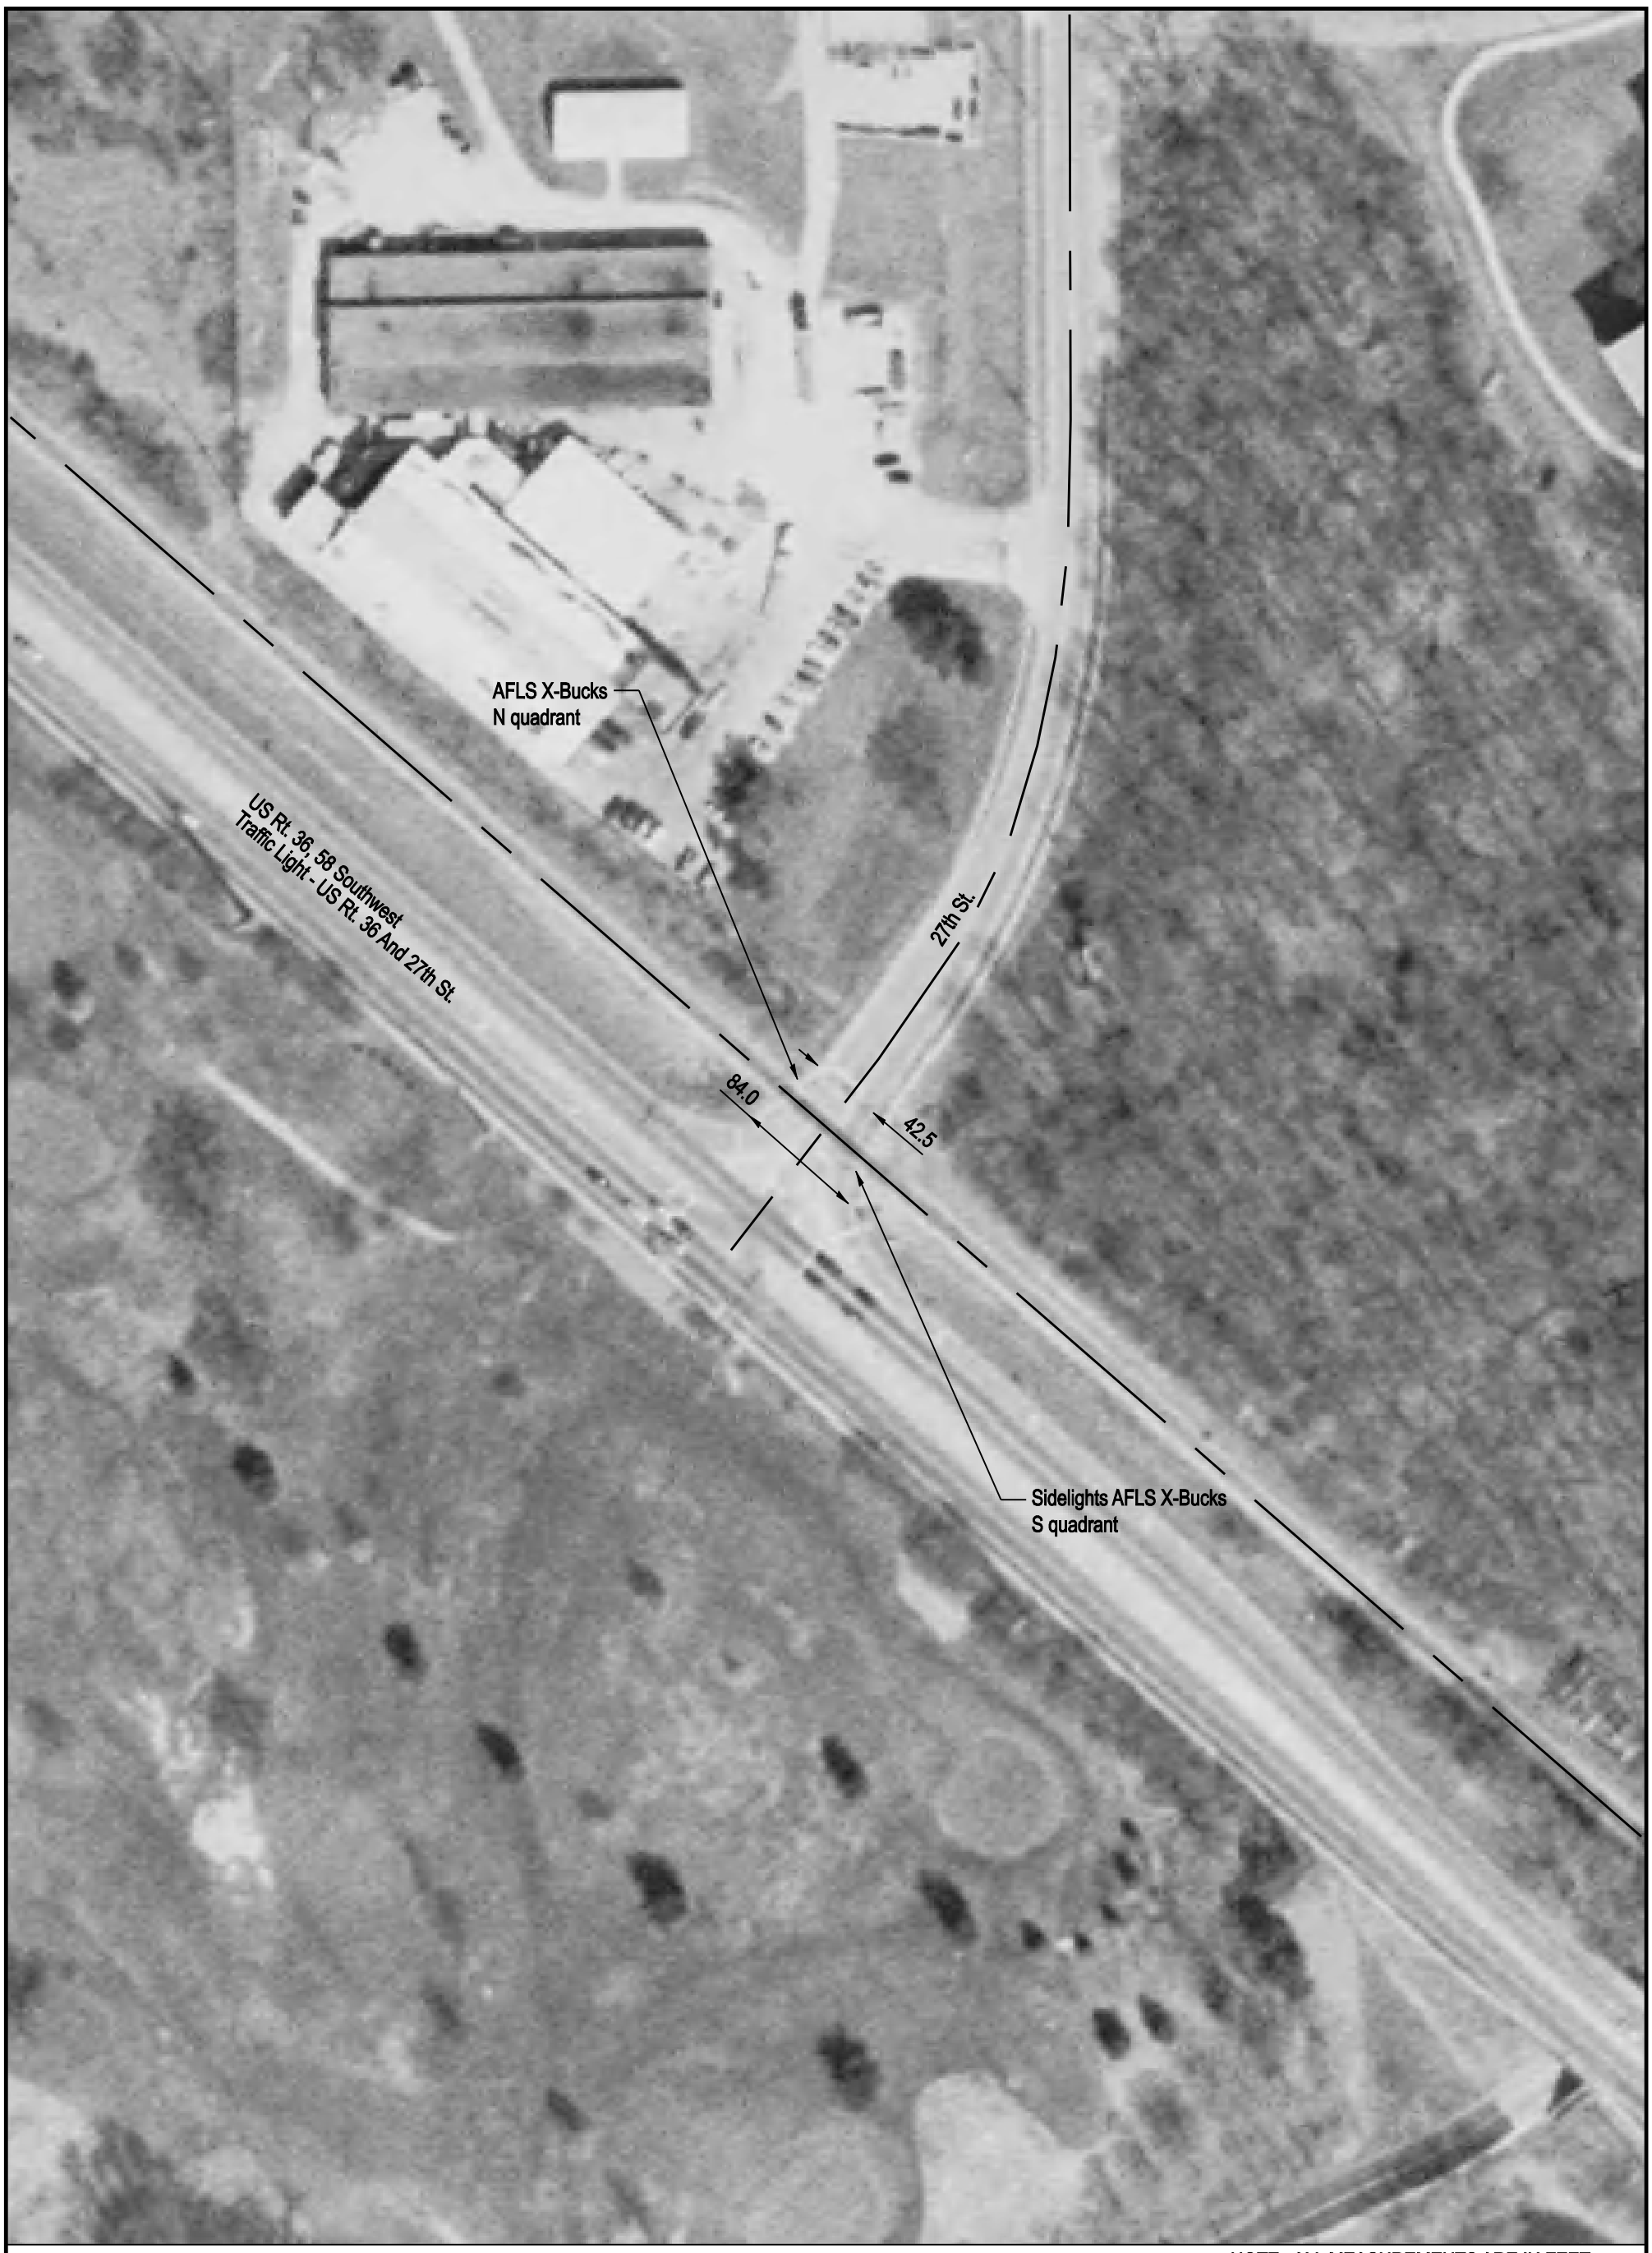

NOTE: ALL MEASUREMENTS ARE IN FEET

DOT/AAR Inventory #: 154642P

Location: Macon Co., In Decatur, IL

Lat/Long: 39º 50' 16"/-88º 54' 55"

Railroad Milepost - Line: 275.41-C

Crossing Angle (Deg.): 85

Crossing Width (By Track): 54.0

Number of Tracks: 1

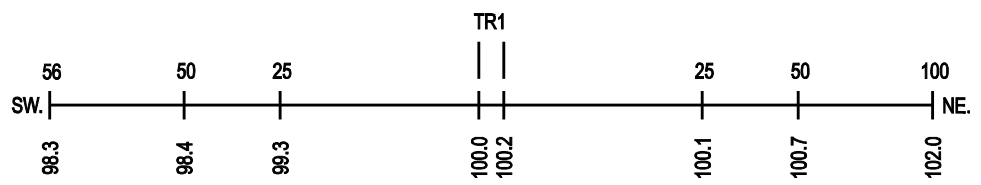
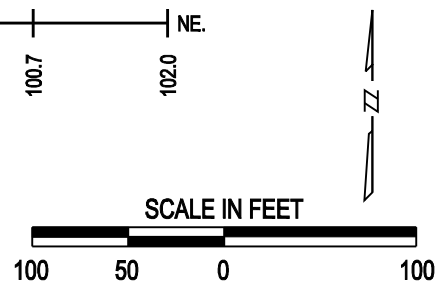
ROAD PROFILE