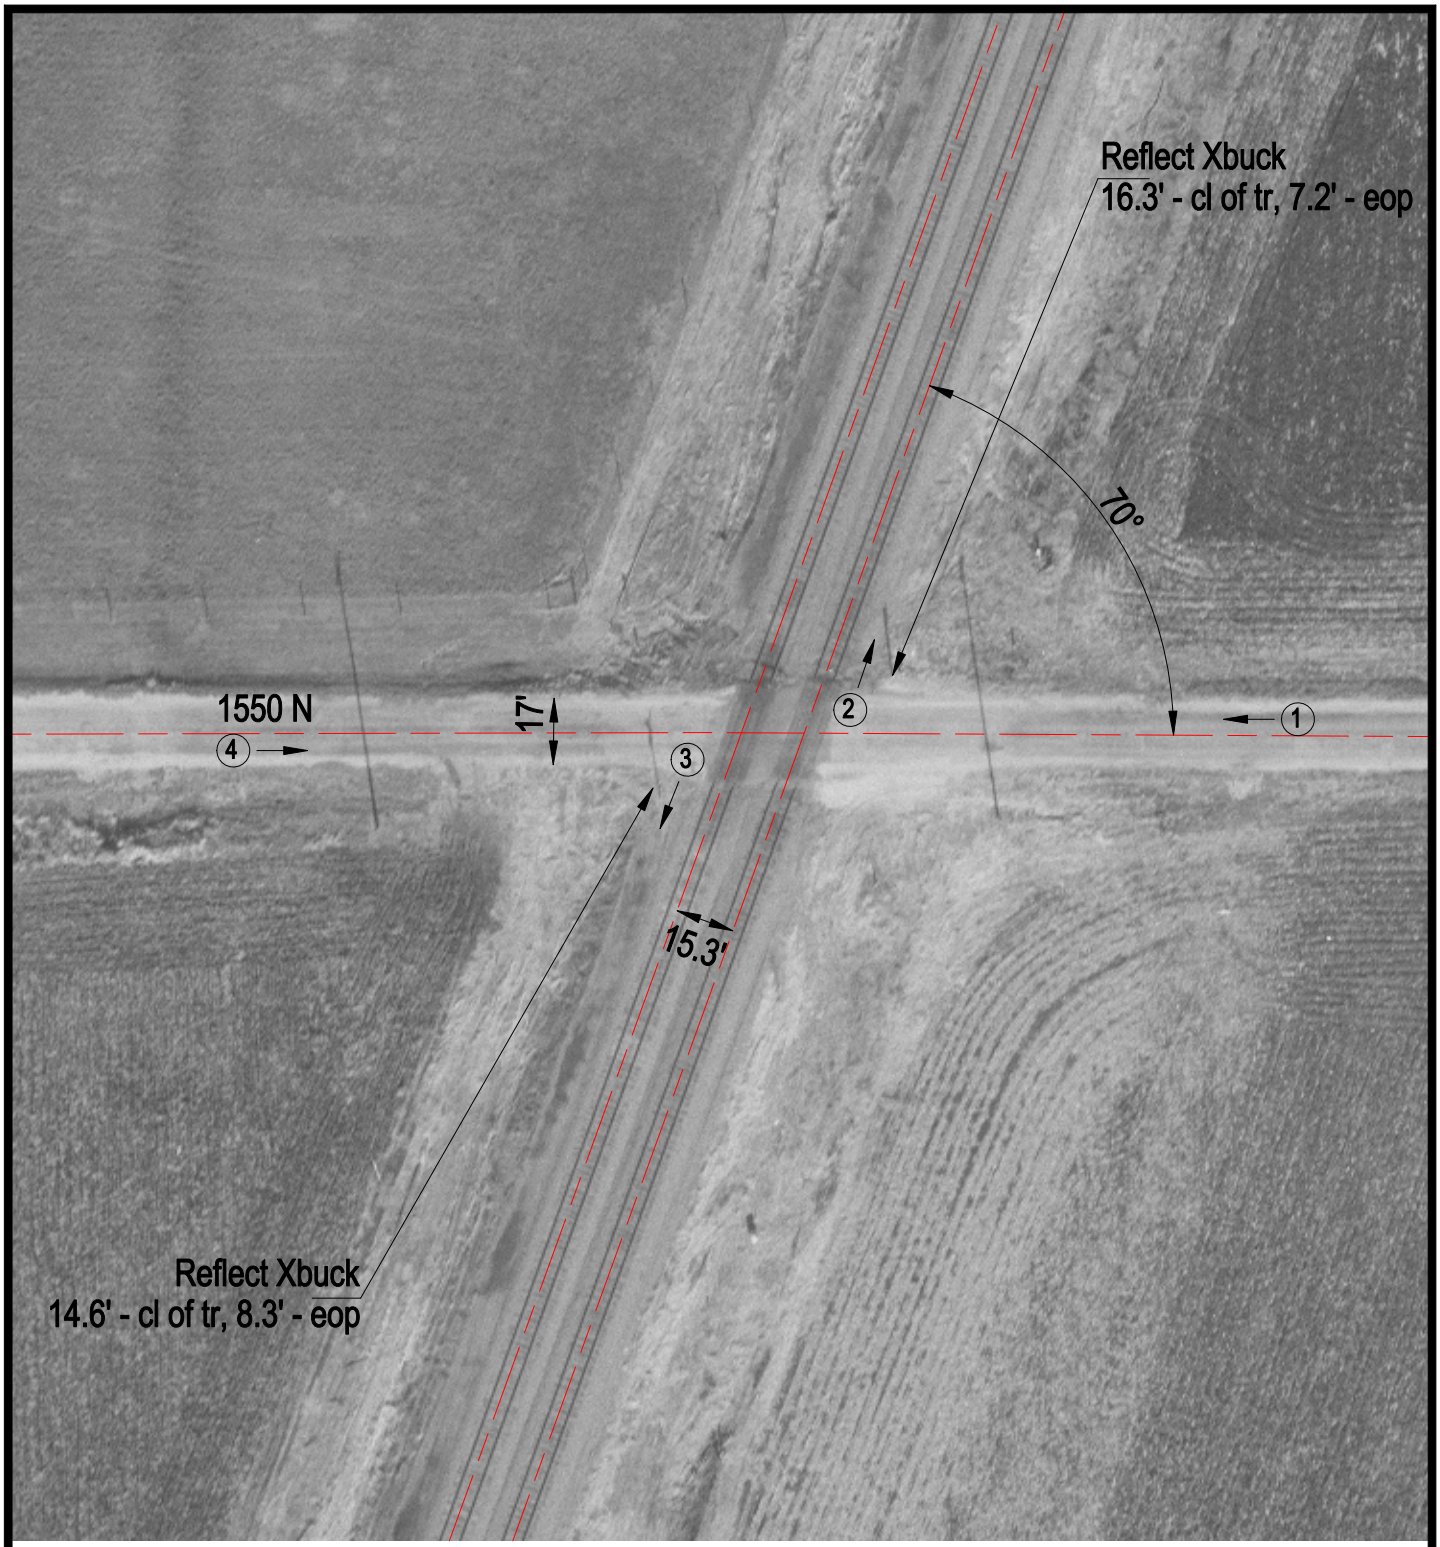


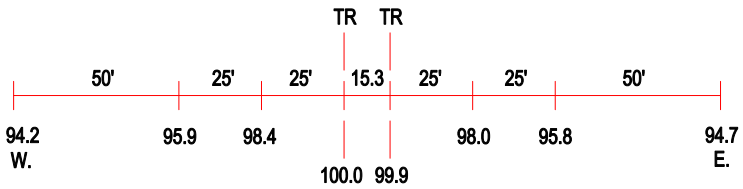


ROAD PROFILE

(3) Photo Location

| | |
|---|---|
| Crossing #: | 166917E |
| Location: | Champaign Co., City of Royal (N) |
| Lat/Long: | 40°06'21" / 88°01'01" |
| Railroad: | UP |
| Street: | 1550 N |
| Railroad Milepost: | 126.50 |
| Crossing Protection: | Signs |