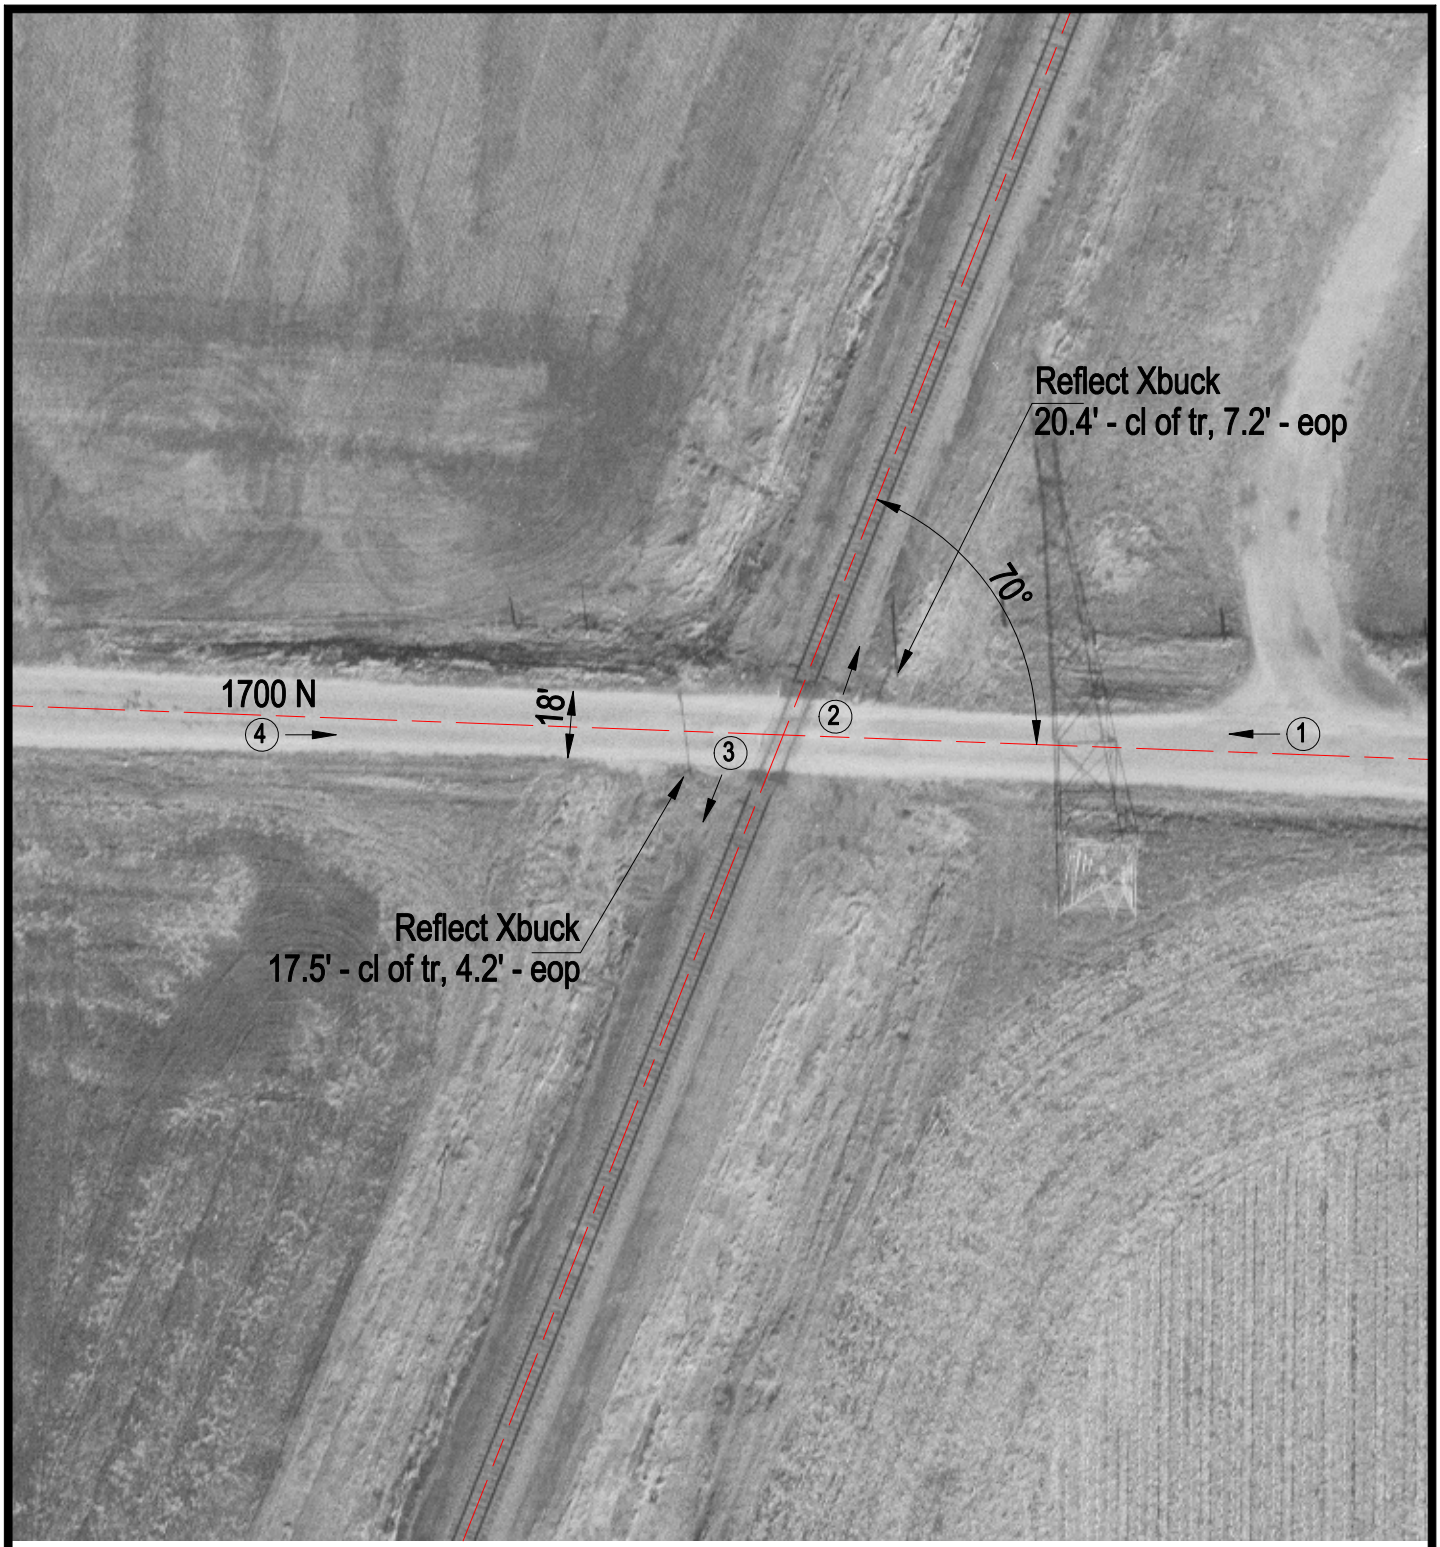


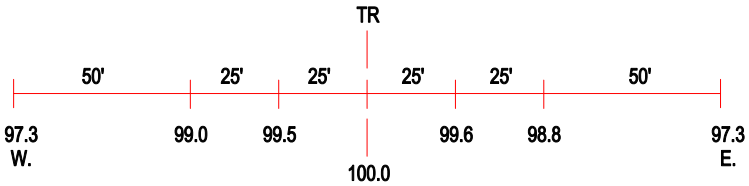


ROAD PROFILE

3 Photo Location

| | |
|---|---|
| Crossing #: | 166921U |
| Location: | Champaign Co., City of Royal (N) |
| Lat/Long: | 40°07'41" / 88°00'21" |
| Railroad: | UP |
| Street: | 1700 N |
| Railroad Milepost: | 124.80 |
| Crossing Protection: | Signs |