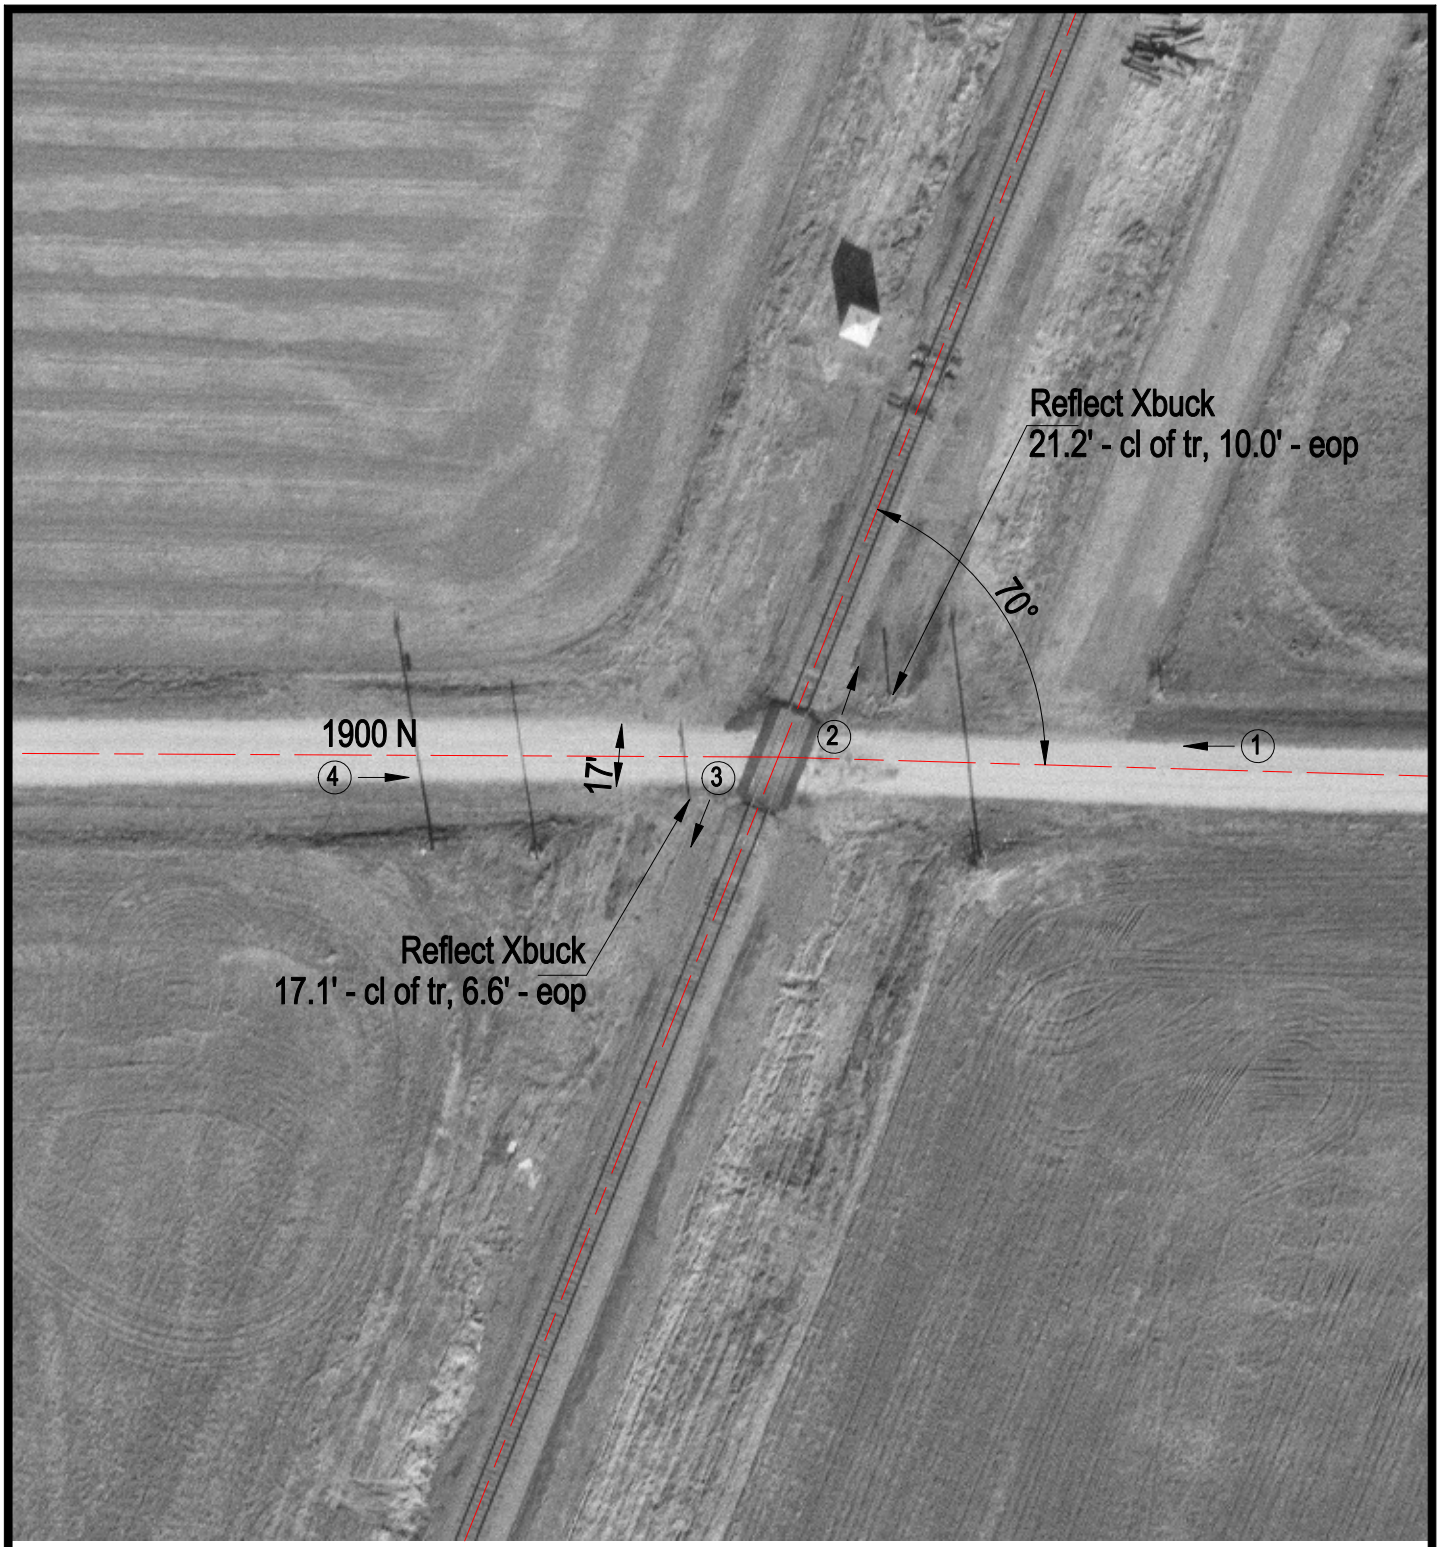

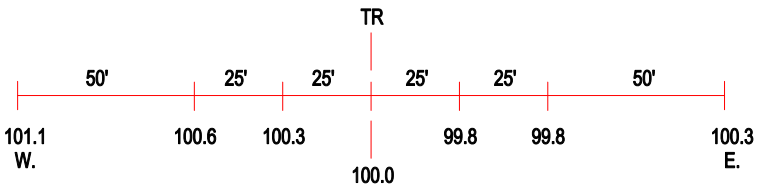

ROAD PROFILE

(3) Photo Location

Crossing #:	166924P
Location:	Champaign Co., City of Royal (N)
Lat/Long:	40°09'23" / 87°59'31"
Railroad:	UP
Street:	1900 N
Railroad Milepost:	122.70
Crossing Protection:	Signs