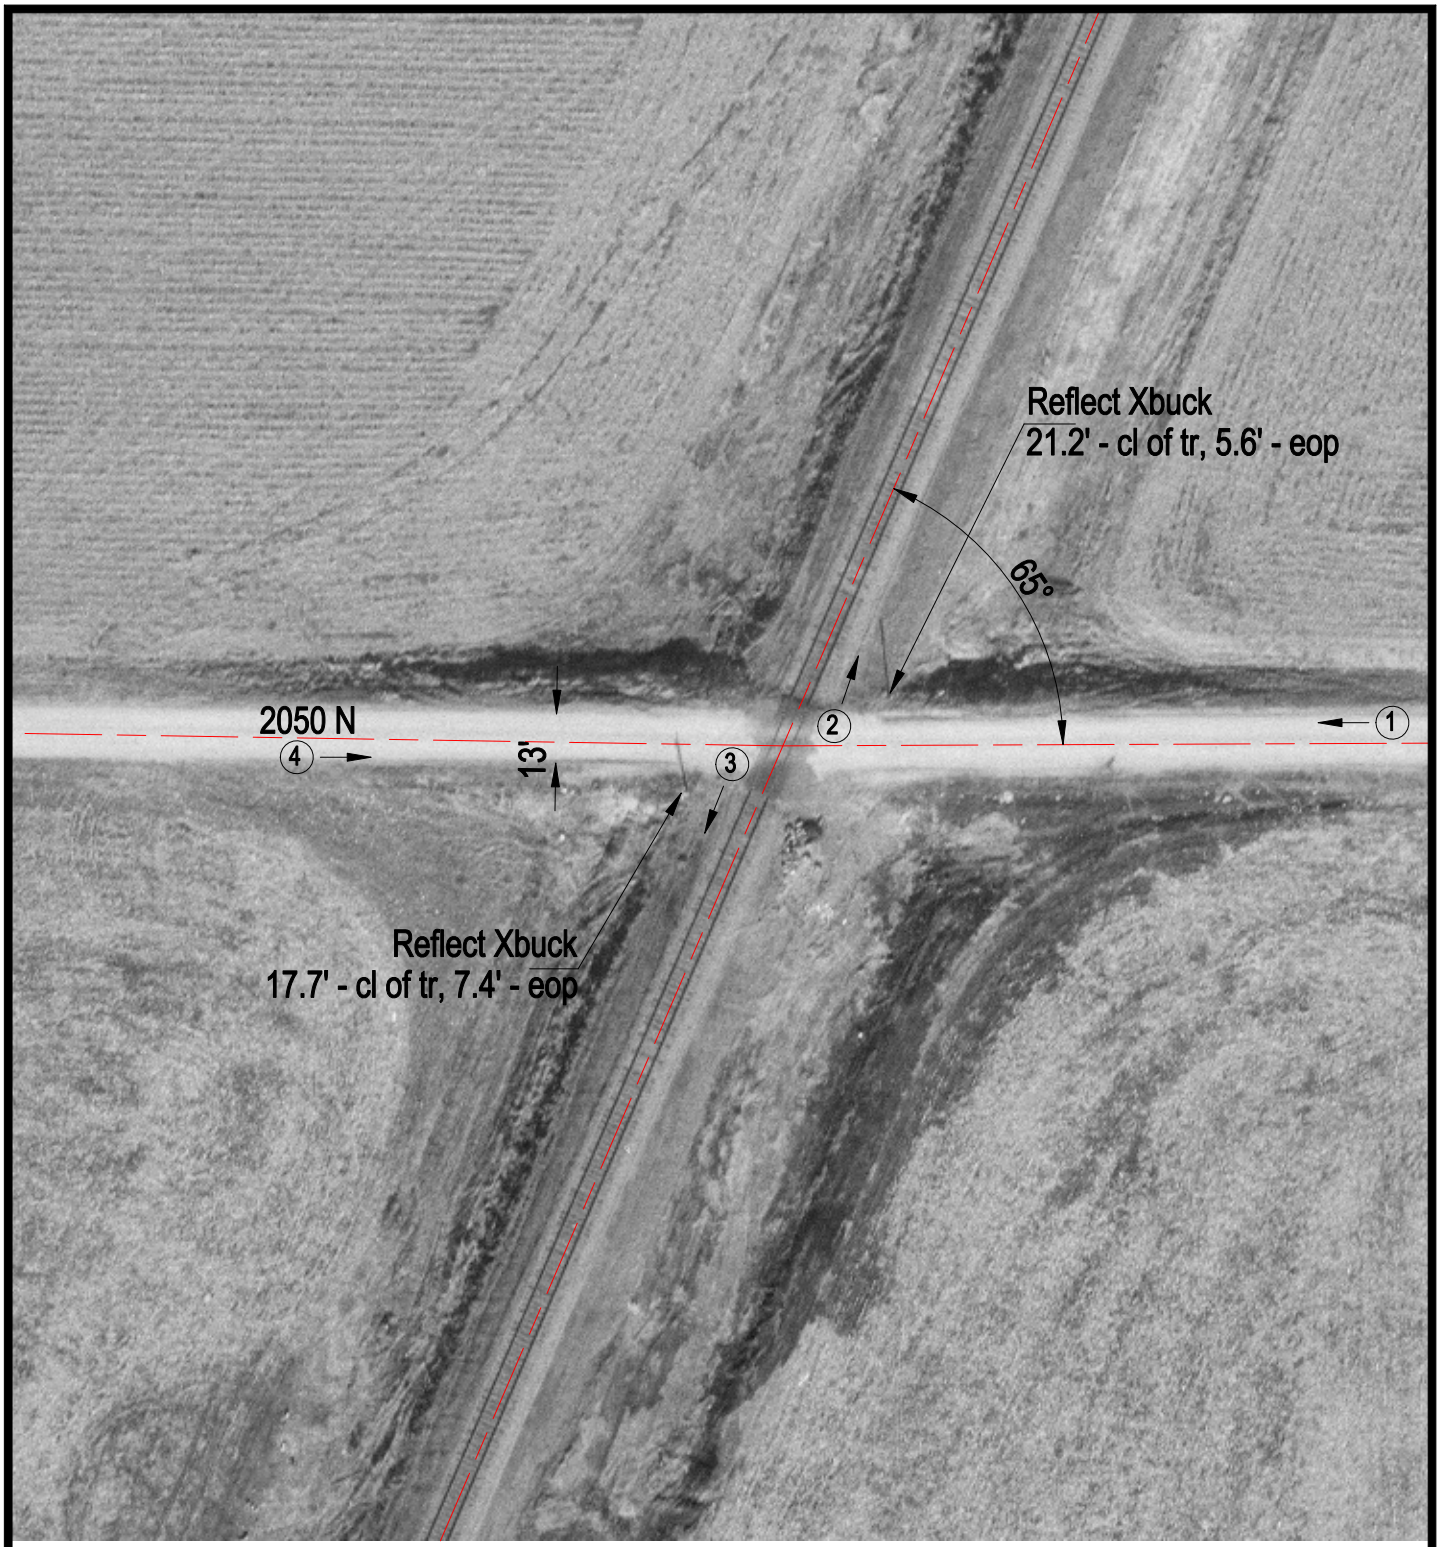

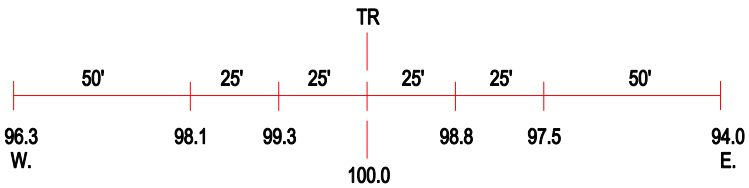

ROAD PROFILE

(3) Photo Location

Crossing #:	166926D
Location:	Champaign Co., City of Royal (N)
Lat/Long:	40°10'41" / 87°58'46"
Railroad:	UP
Street:	2050 N
Railroad Milepost:	121.10
Crossing Protection:	Signs