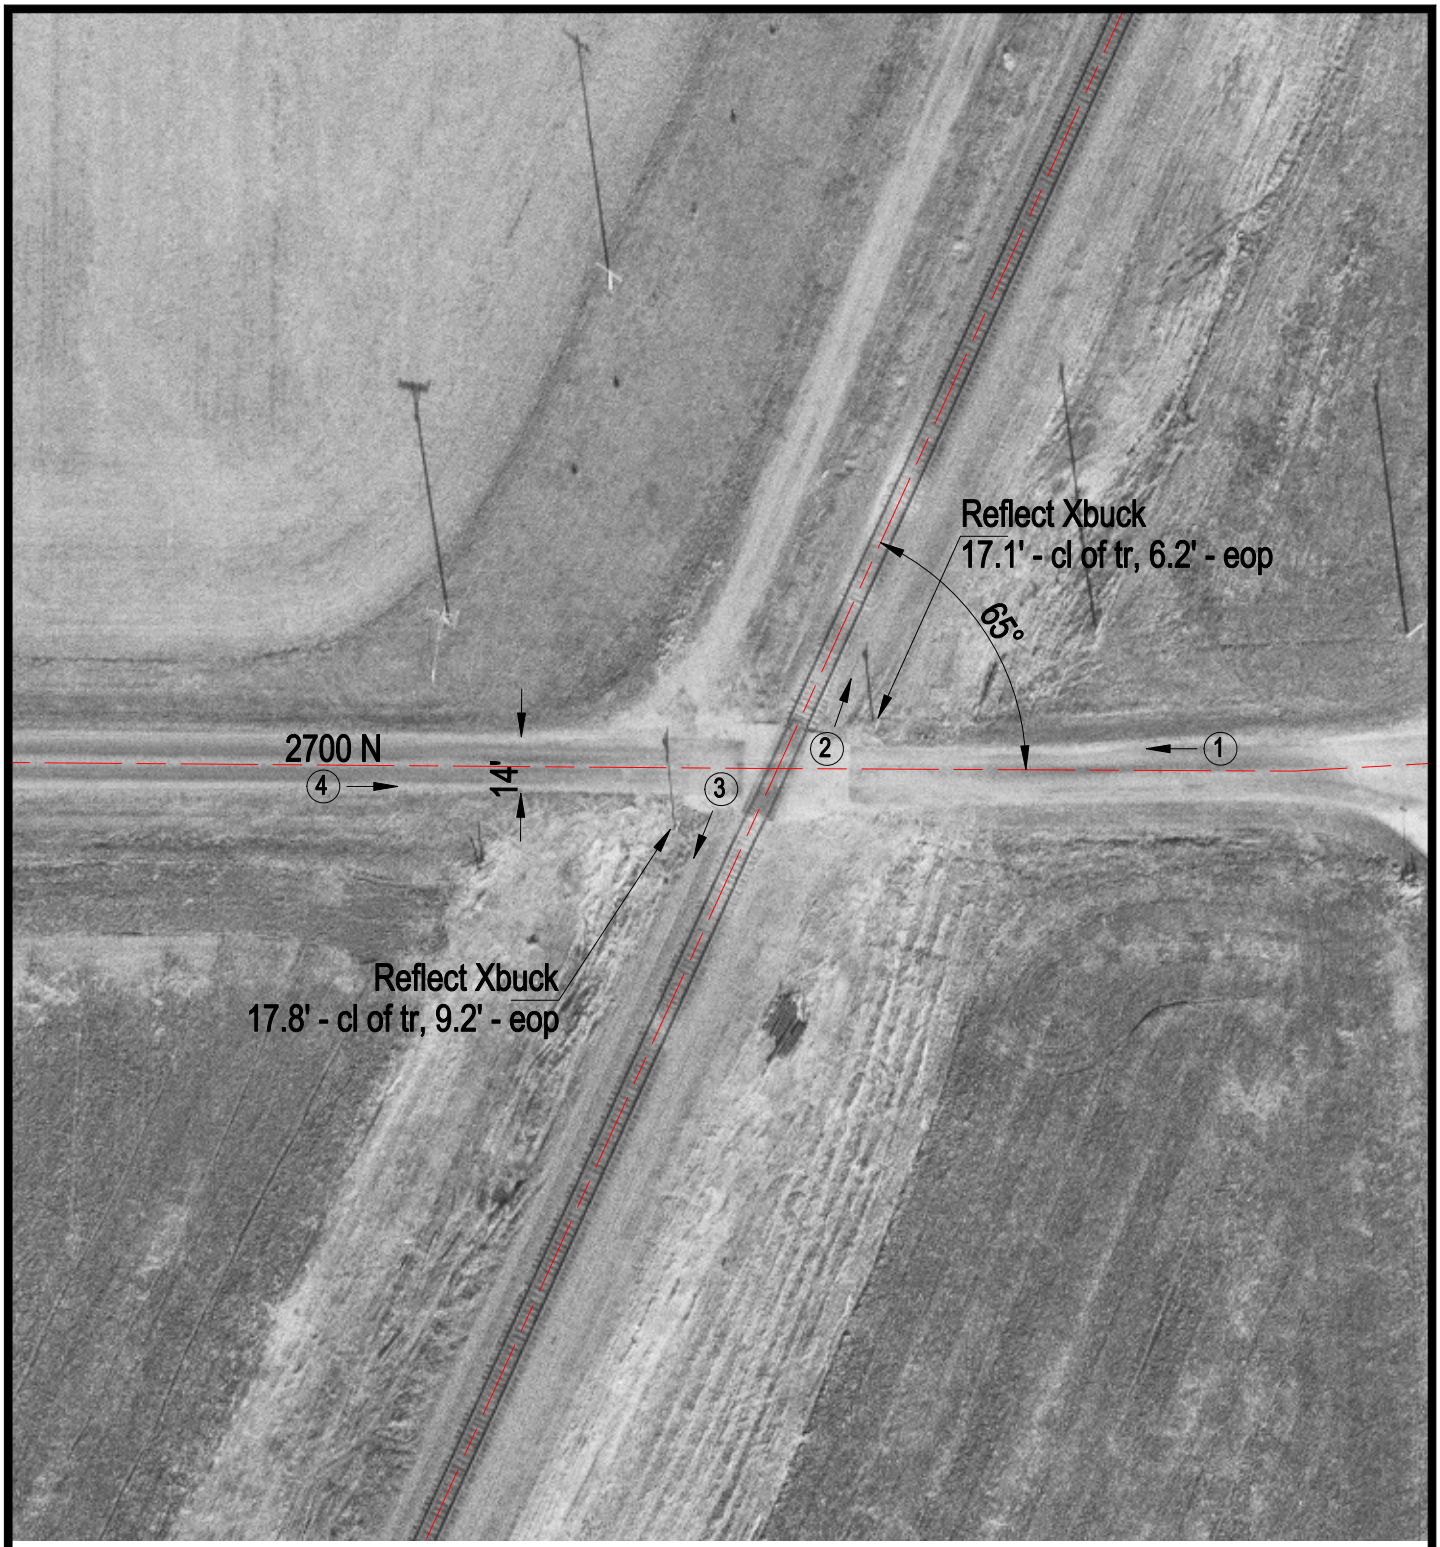

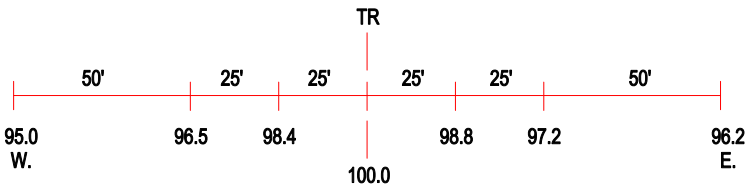

ROAD PROFILE

3 Photo Location

Crossing #:	166936J
Location:	Champaign Co., City of Royal (N)
Lat/Long:	40°16'11" / 87°55'49"
Railroad:	UP
Street:	2700 N
Railroad Milepost:	114.20
Crossing Protection:	Signs