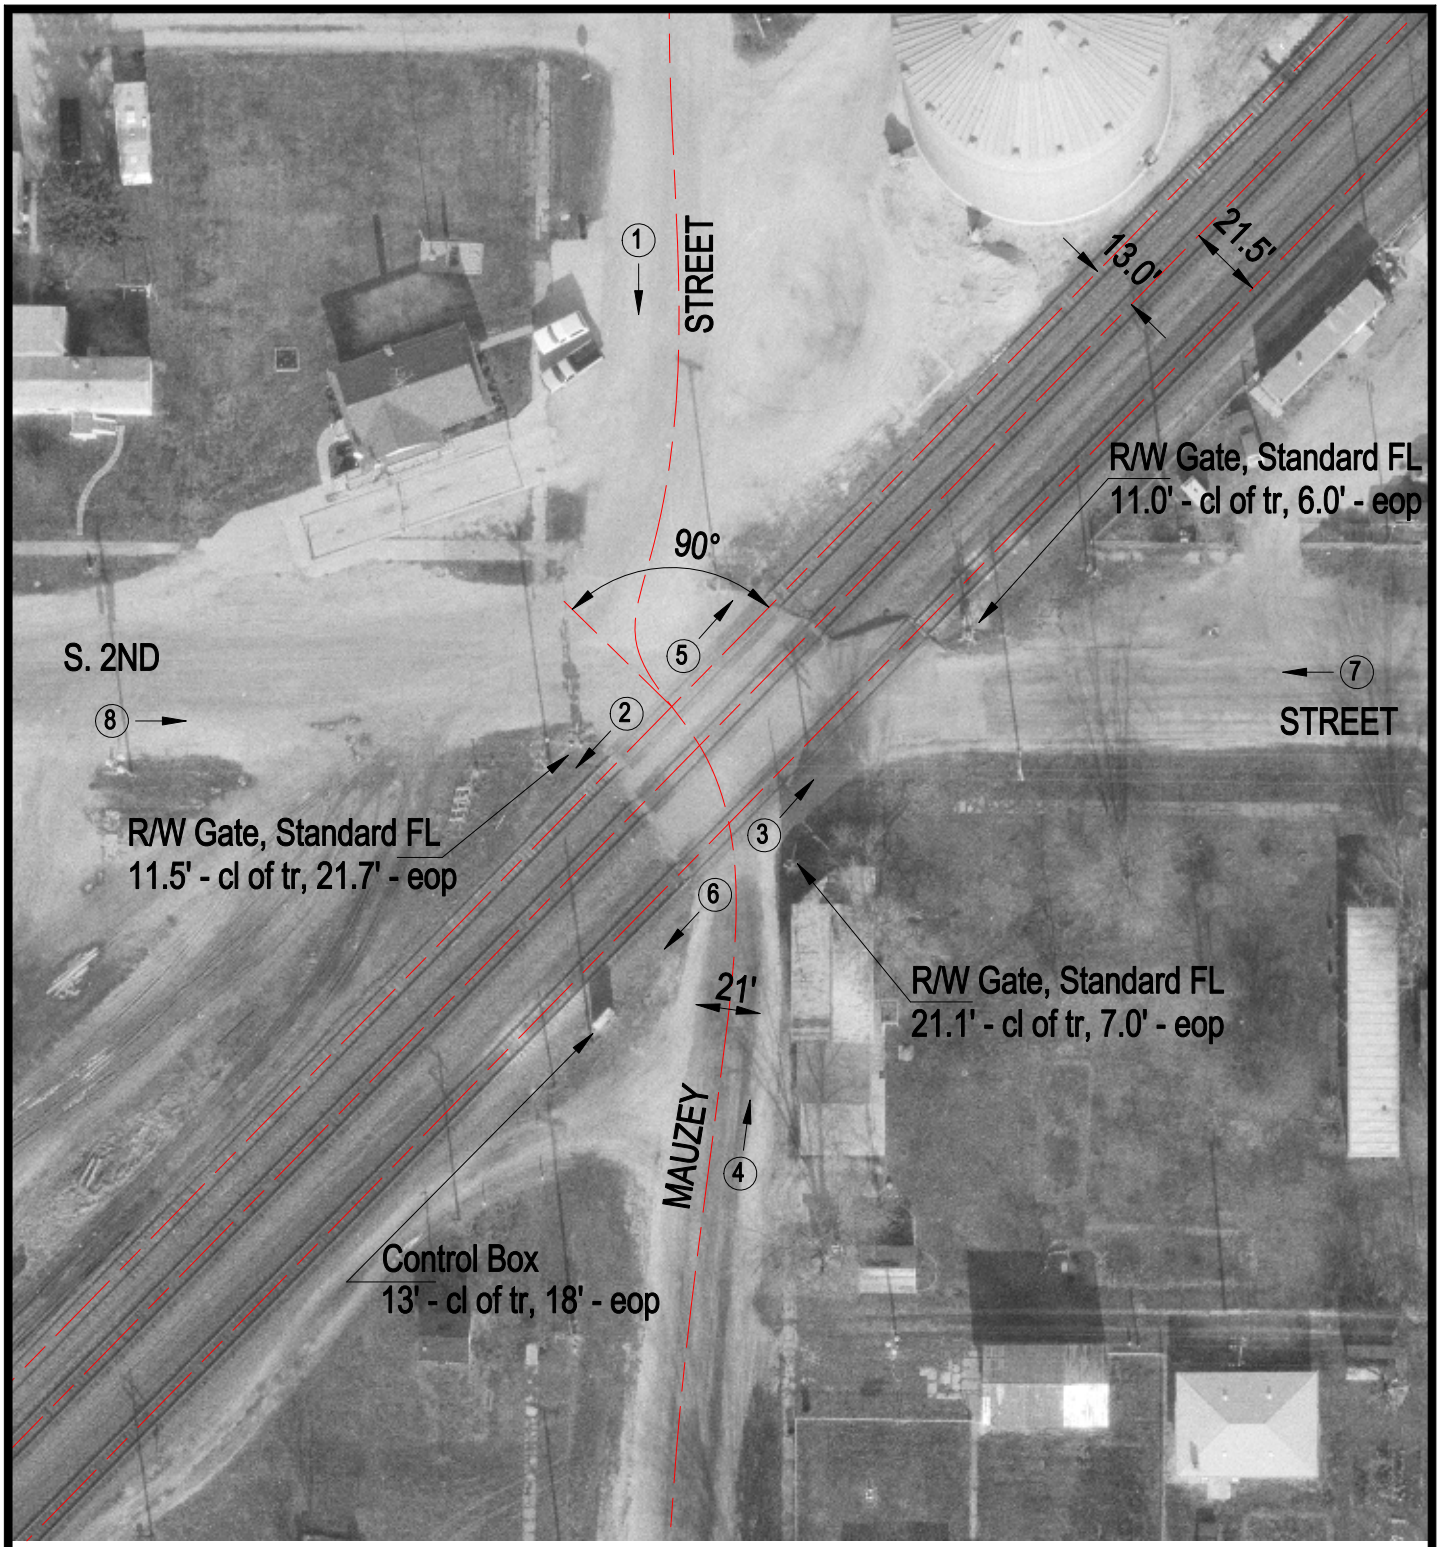

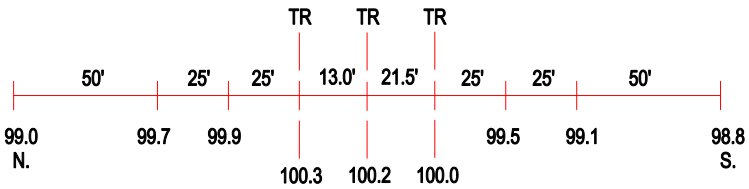

ROAD PROFILE

N

SCALE IN FEET

50 0 50

3 Photo Location

Crossing #:	166960K
Location:	Shelby Co., City of Findlay (I)
Lat/Long:	39°31'12" / 88°45'03"
Railroad:	UP
Street:	Mauzey Street
Railroad Milepost:	185.20
Crossing Protection:	Train Activated Devices