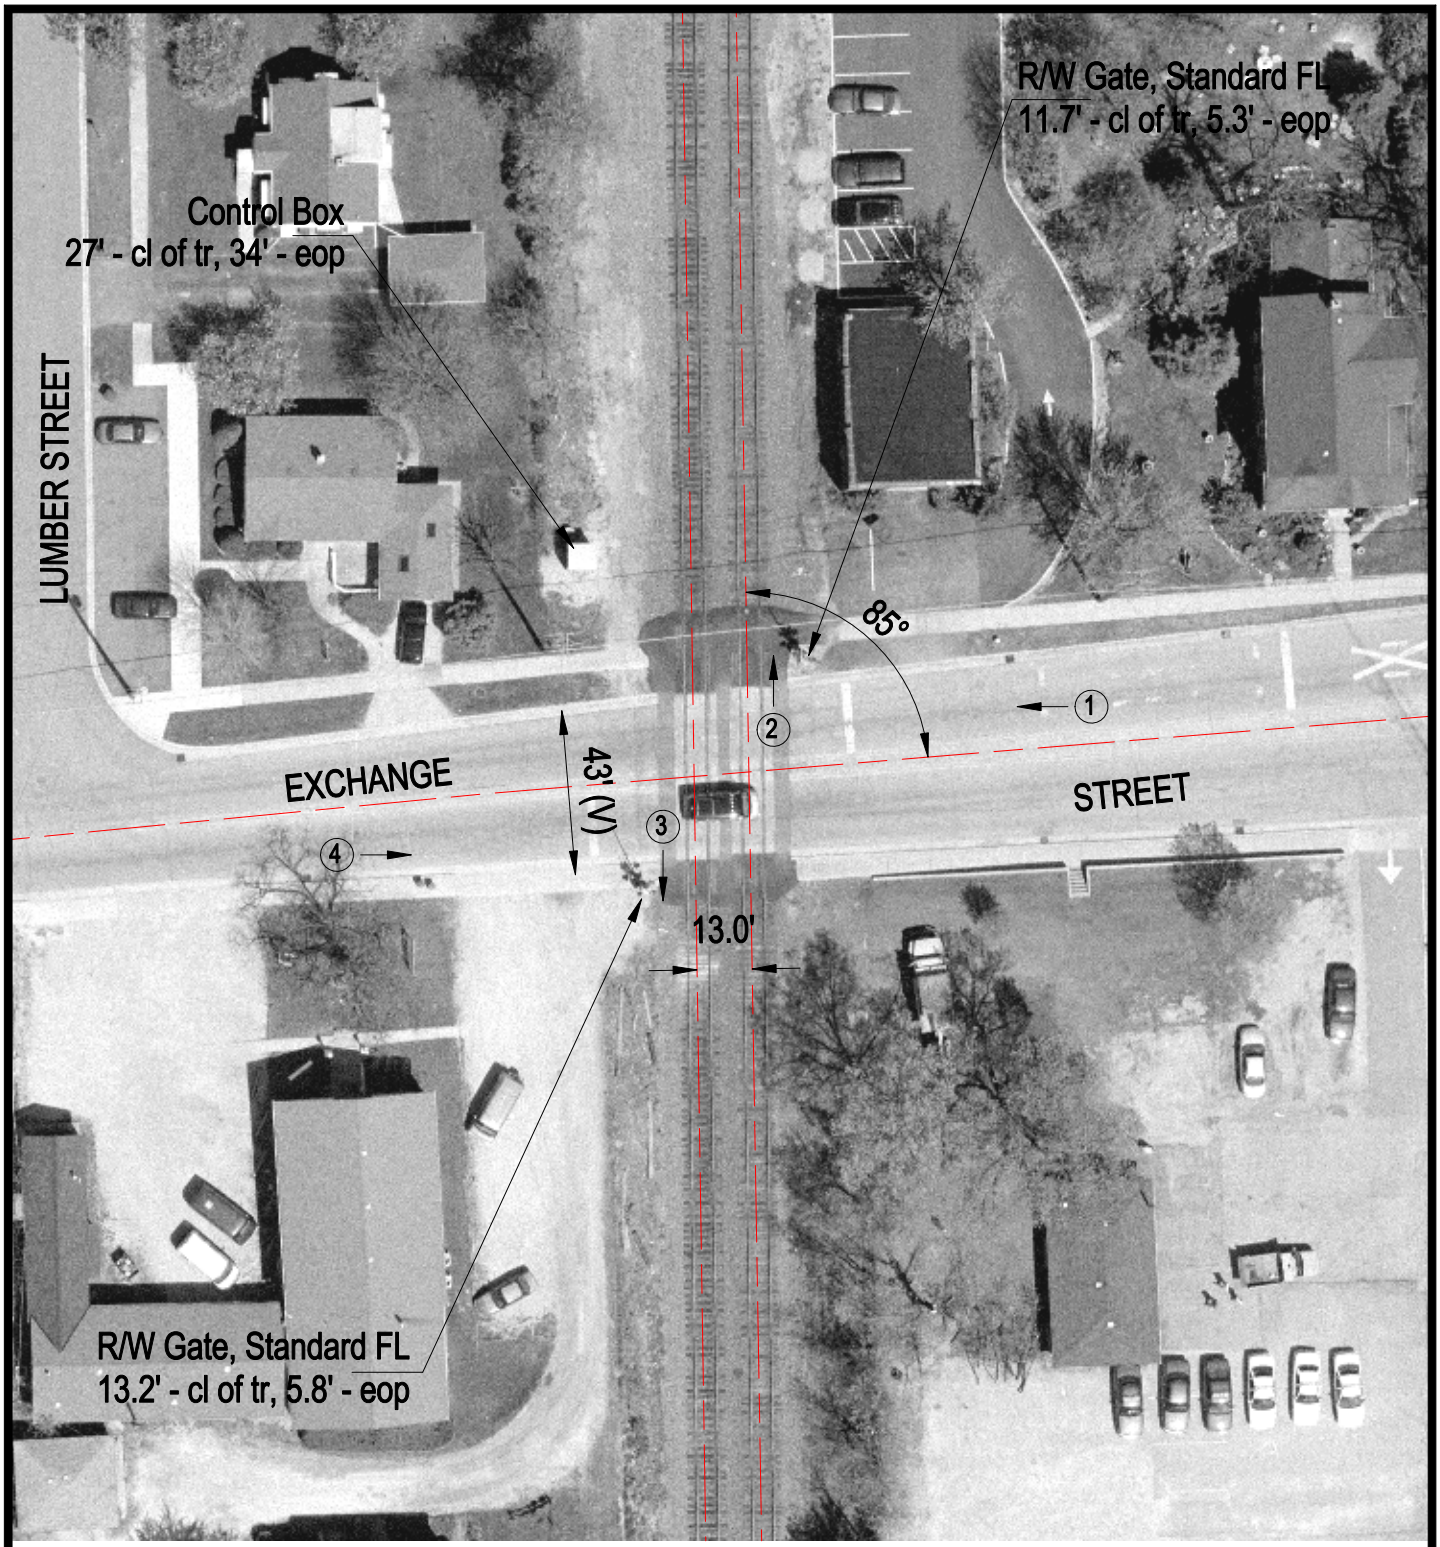

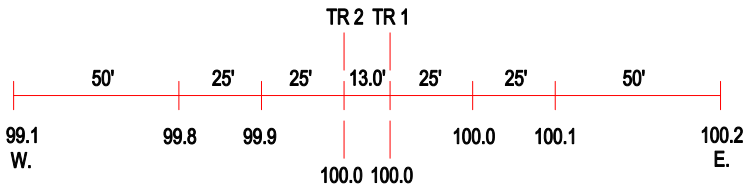

ROAD PROFILE

3 Photo Location

Crossing #:	167499U
Location:	Will Co., City of Crete (I)
Lat/Long:	41°26'40" / 87°38'02"
Railroad:	UP
Street:	Exchange Street
Railroad Milepost:	30.50
Crossing Protection:	Train Activated Devices