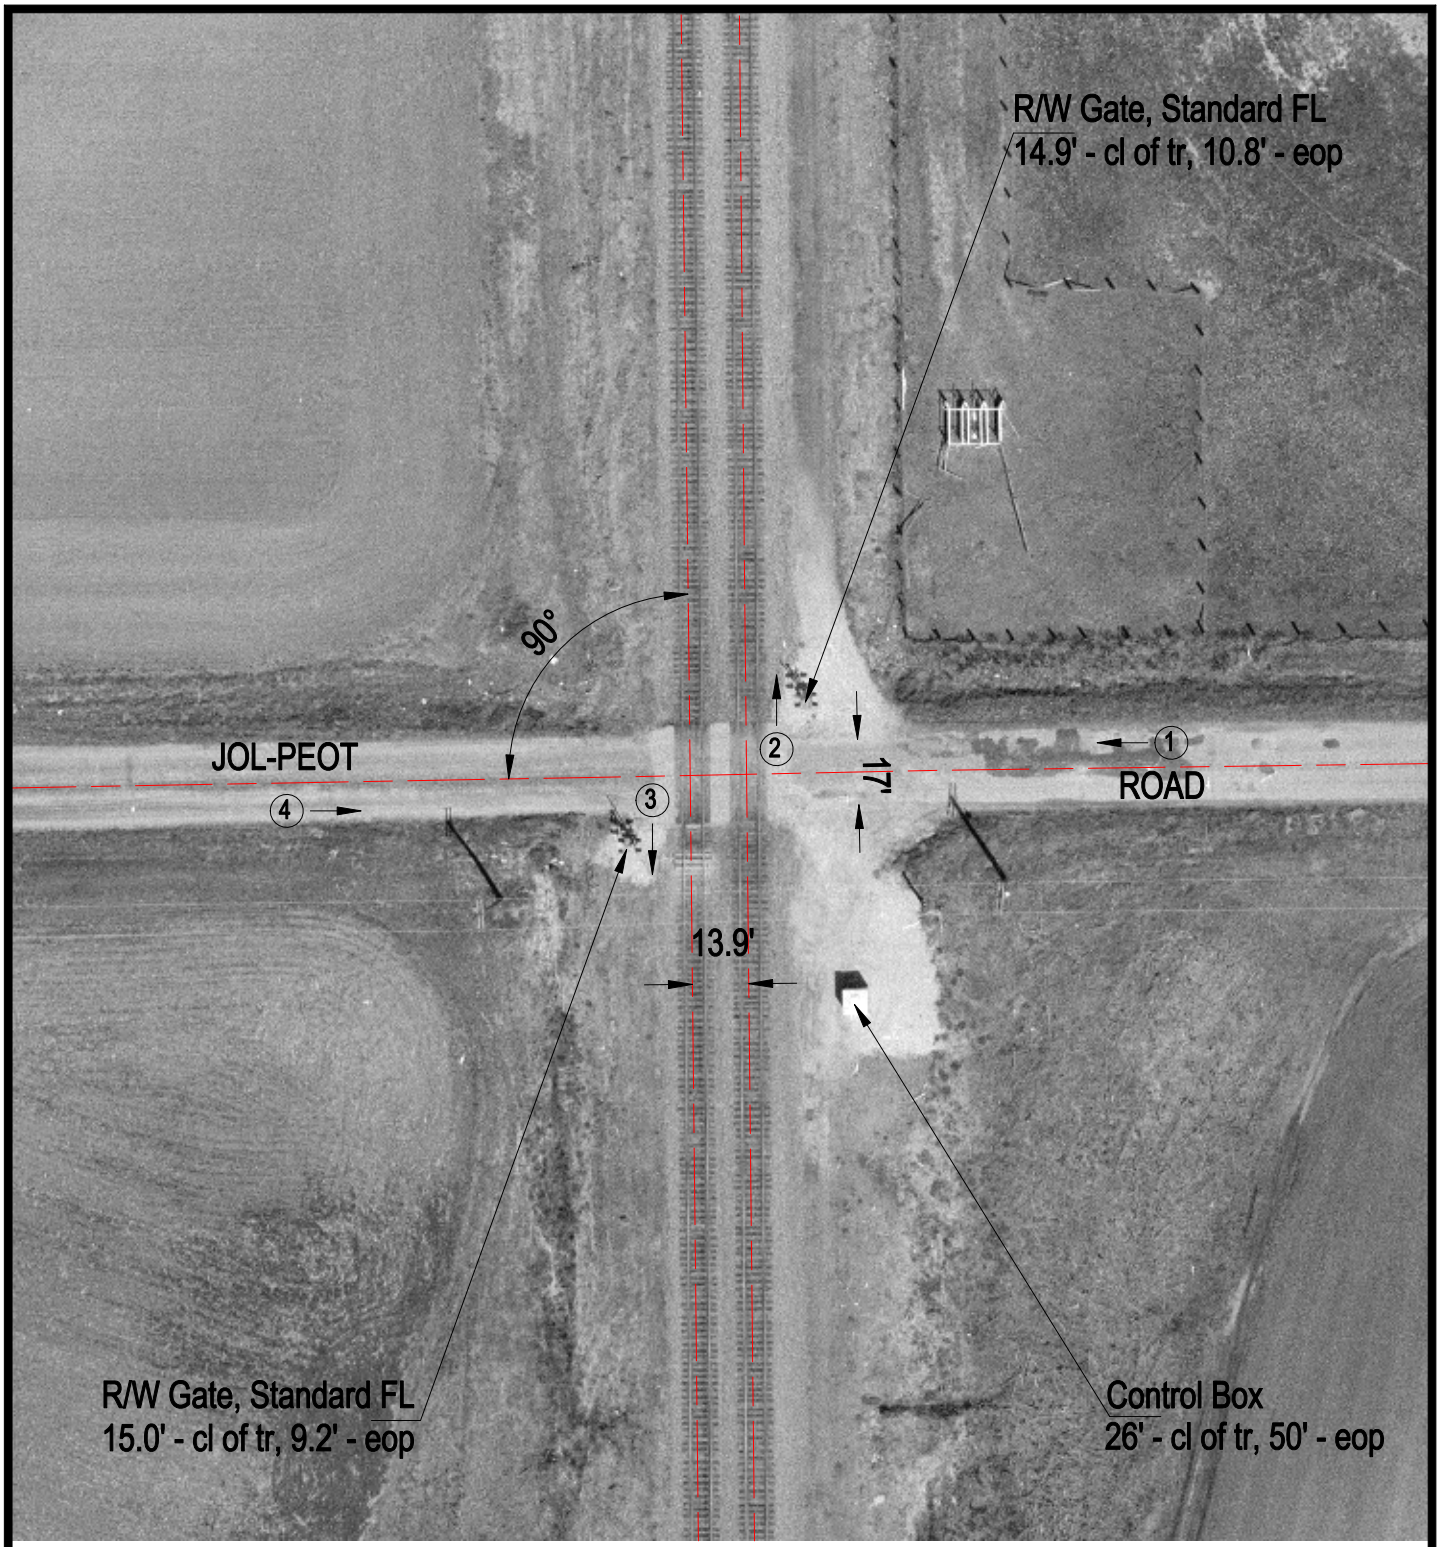

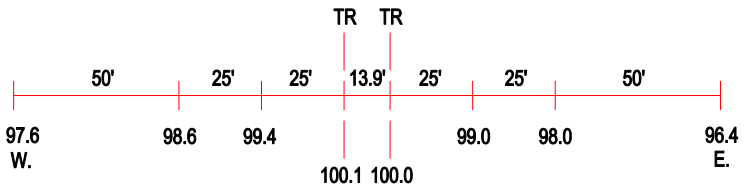

ROAD PROFILE

N

SCALE IN FEET

50 0 50

3 Photo Location

Crossing #:	167509X
Location:	Will Co., City of Beecher (N)
Lat/Long:	41°21'19" / 87°37'51"
Railroad:	UP
Street:	Jol-Peot Road
Railroad Milepost:	36.70
Crossing Protection:	Train Activated Devices