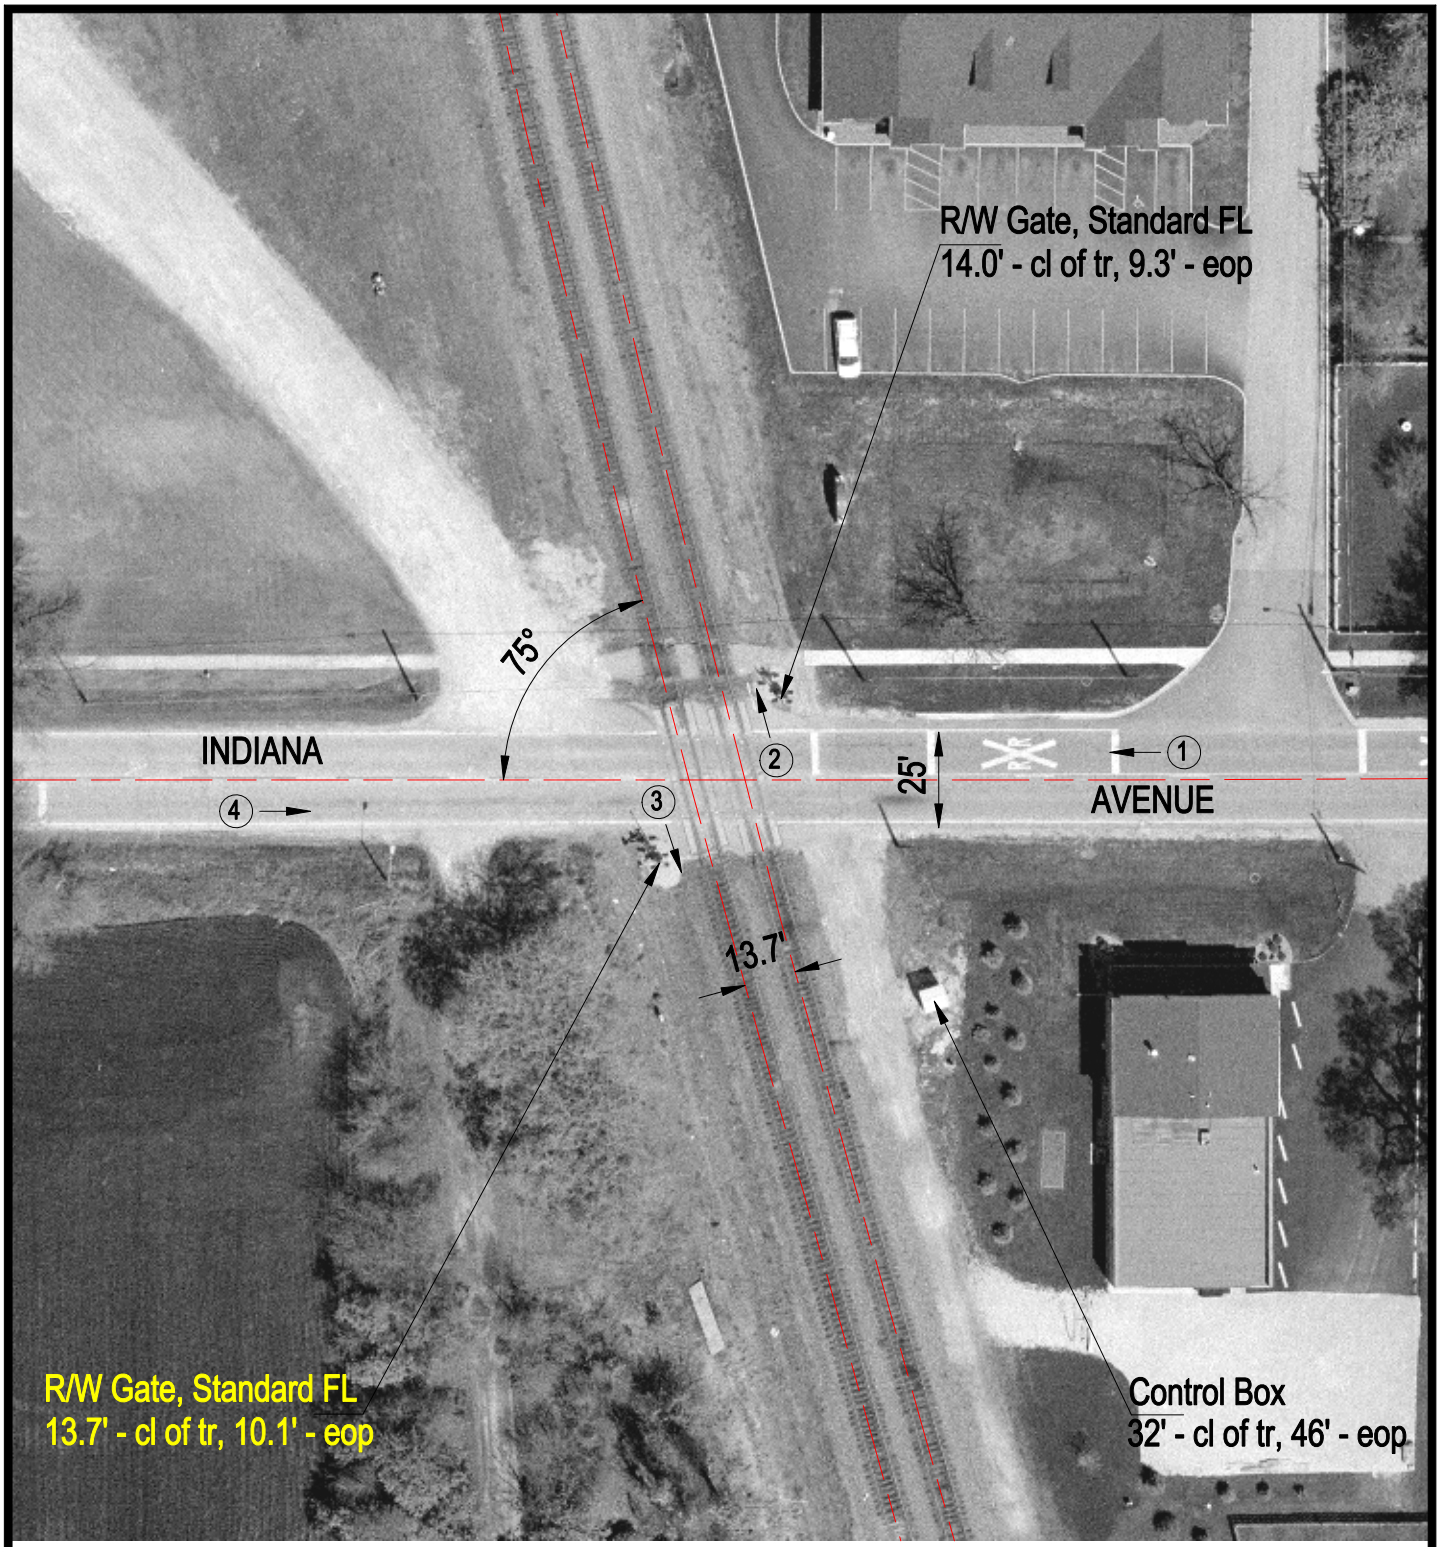

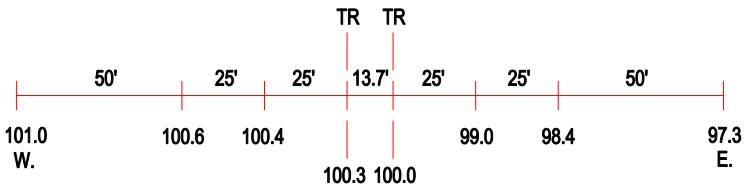

ROAD PROFILE

③ Photo Location

Crossing #:	167514U
Location:	Will Co., City of Beecher (I)
Lat/Long:	41°20'27" / 87°37'49"
Railroad:	UP
Street:	Indiana
Railroad Milepost:	37.70
Crossing Protection:	Train Activated Devices