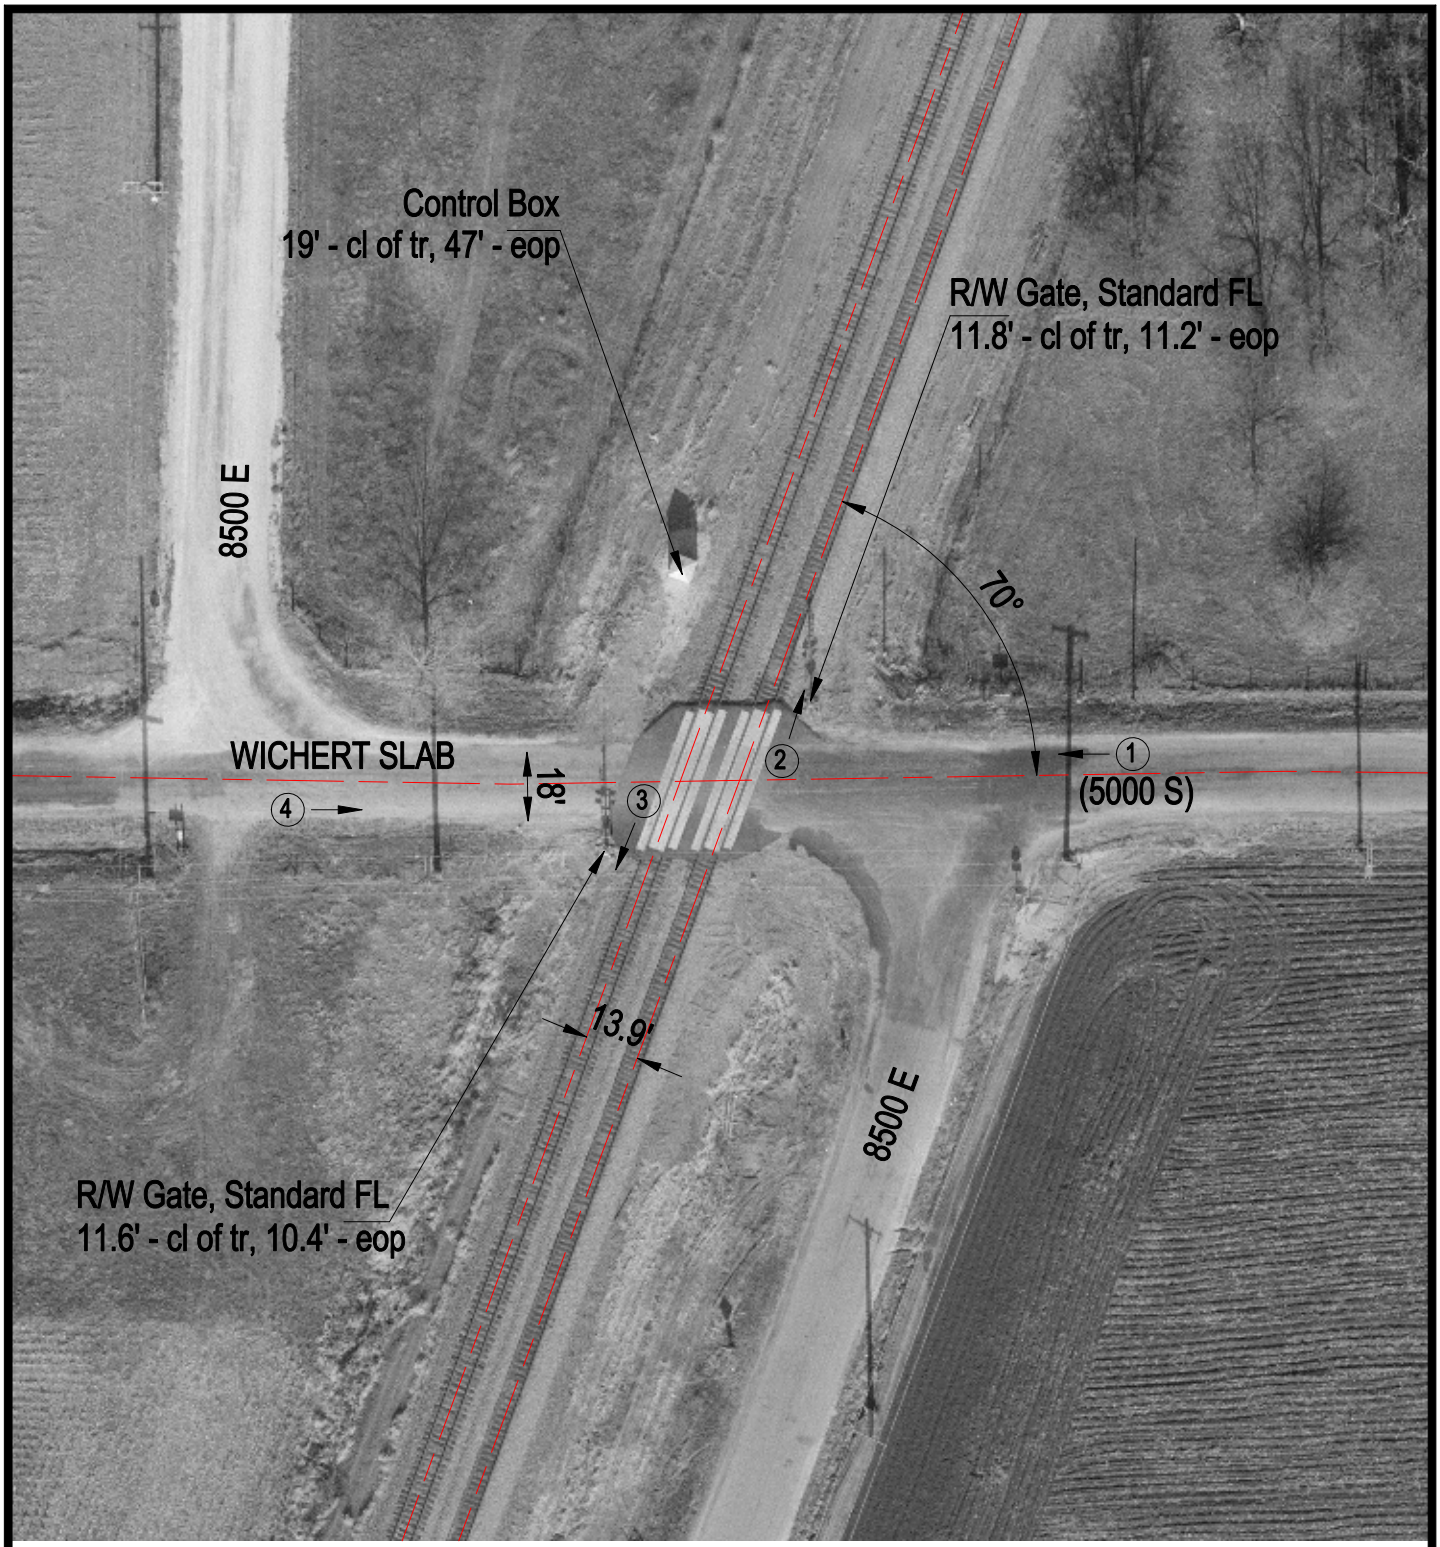

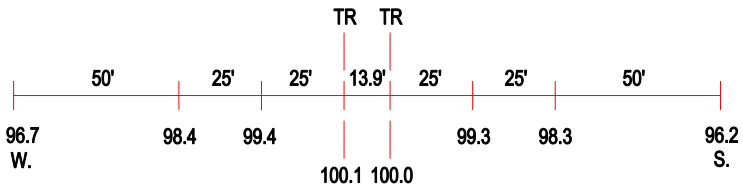

ROAD PROFILE

(3) Photo Location

Crossing #:	167550P
Location:	Kankakee Co., City of Momence (N)
Lat/Long:	41°03'01" / 87°42'13"
Railroad:	UP
Street:	Wichert Slab (5000 S)
Railroad Milepost:	58.40
Crossing Protection:	Train Activated Devices