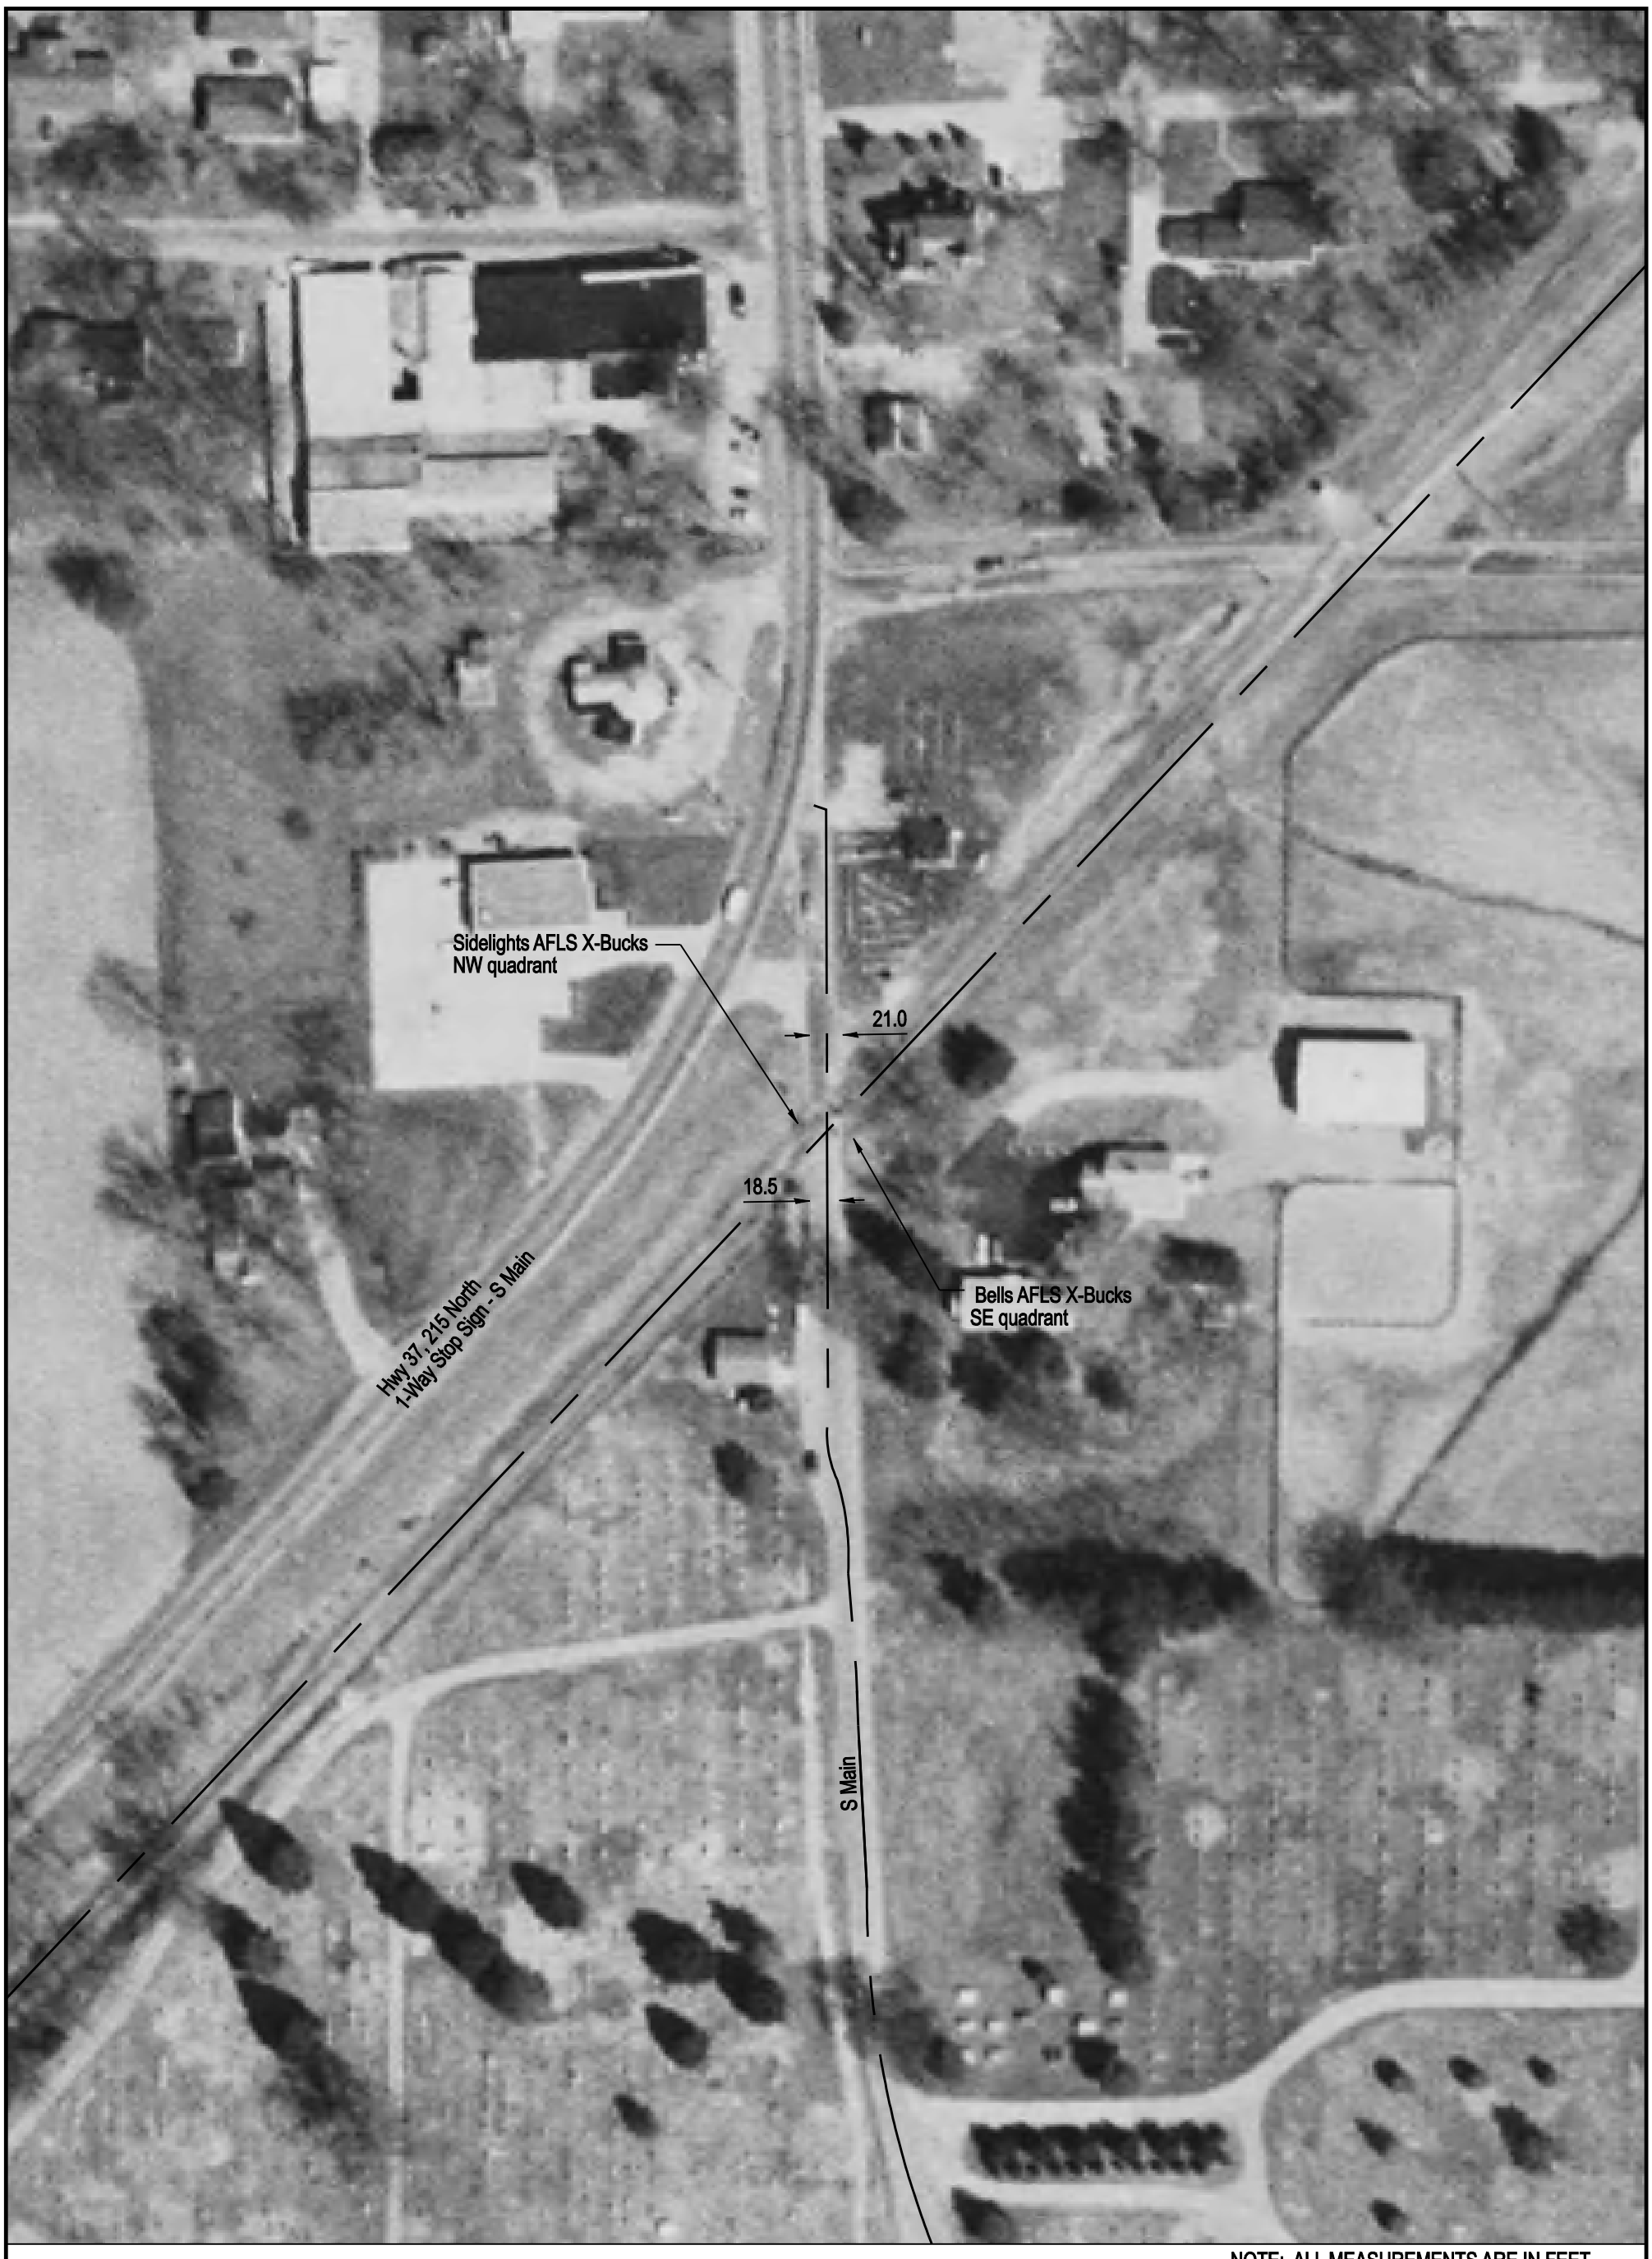

NOTE: ALL MEASUREMENTS ARE IN FEET

DOT/AAR Inventory #: 167627A

Location: Franklin Co., In Benton, IL

Lat/Long: 37º 58' 57"/-88º 55' 12"

Railroad Milepost - Line: 299-CC

Crossing Angle (Deg.): 45

Crossing Width (By Track): 40.5

Number of Tracks: 1

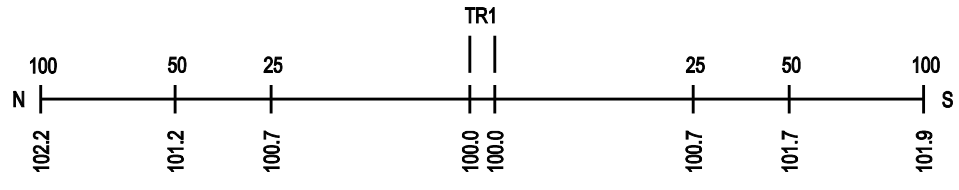
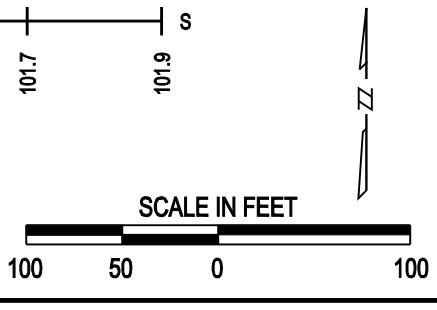
ROAD PROFILE