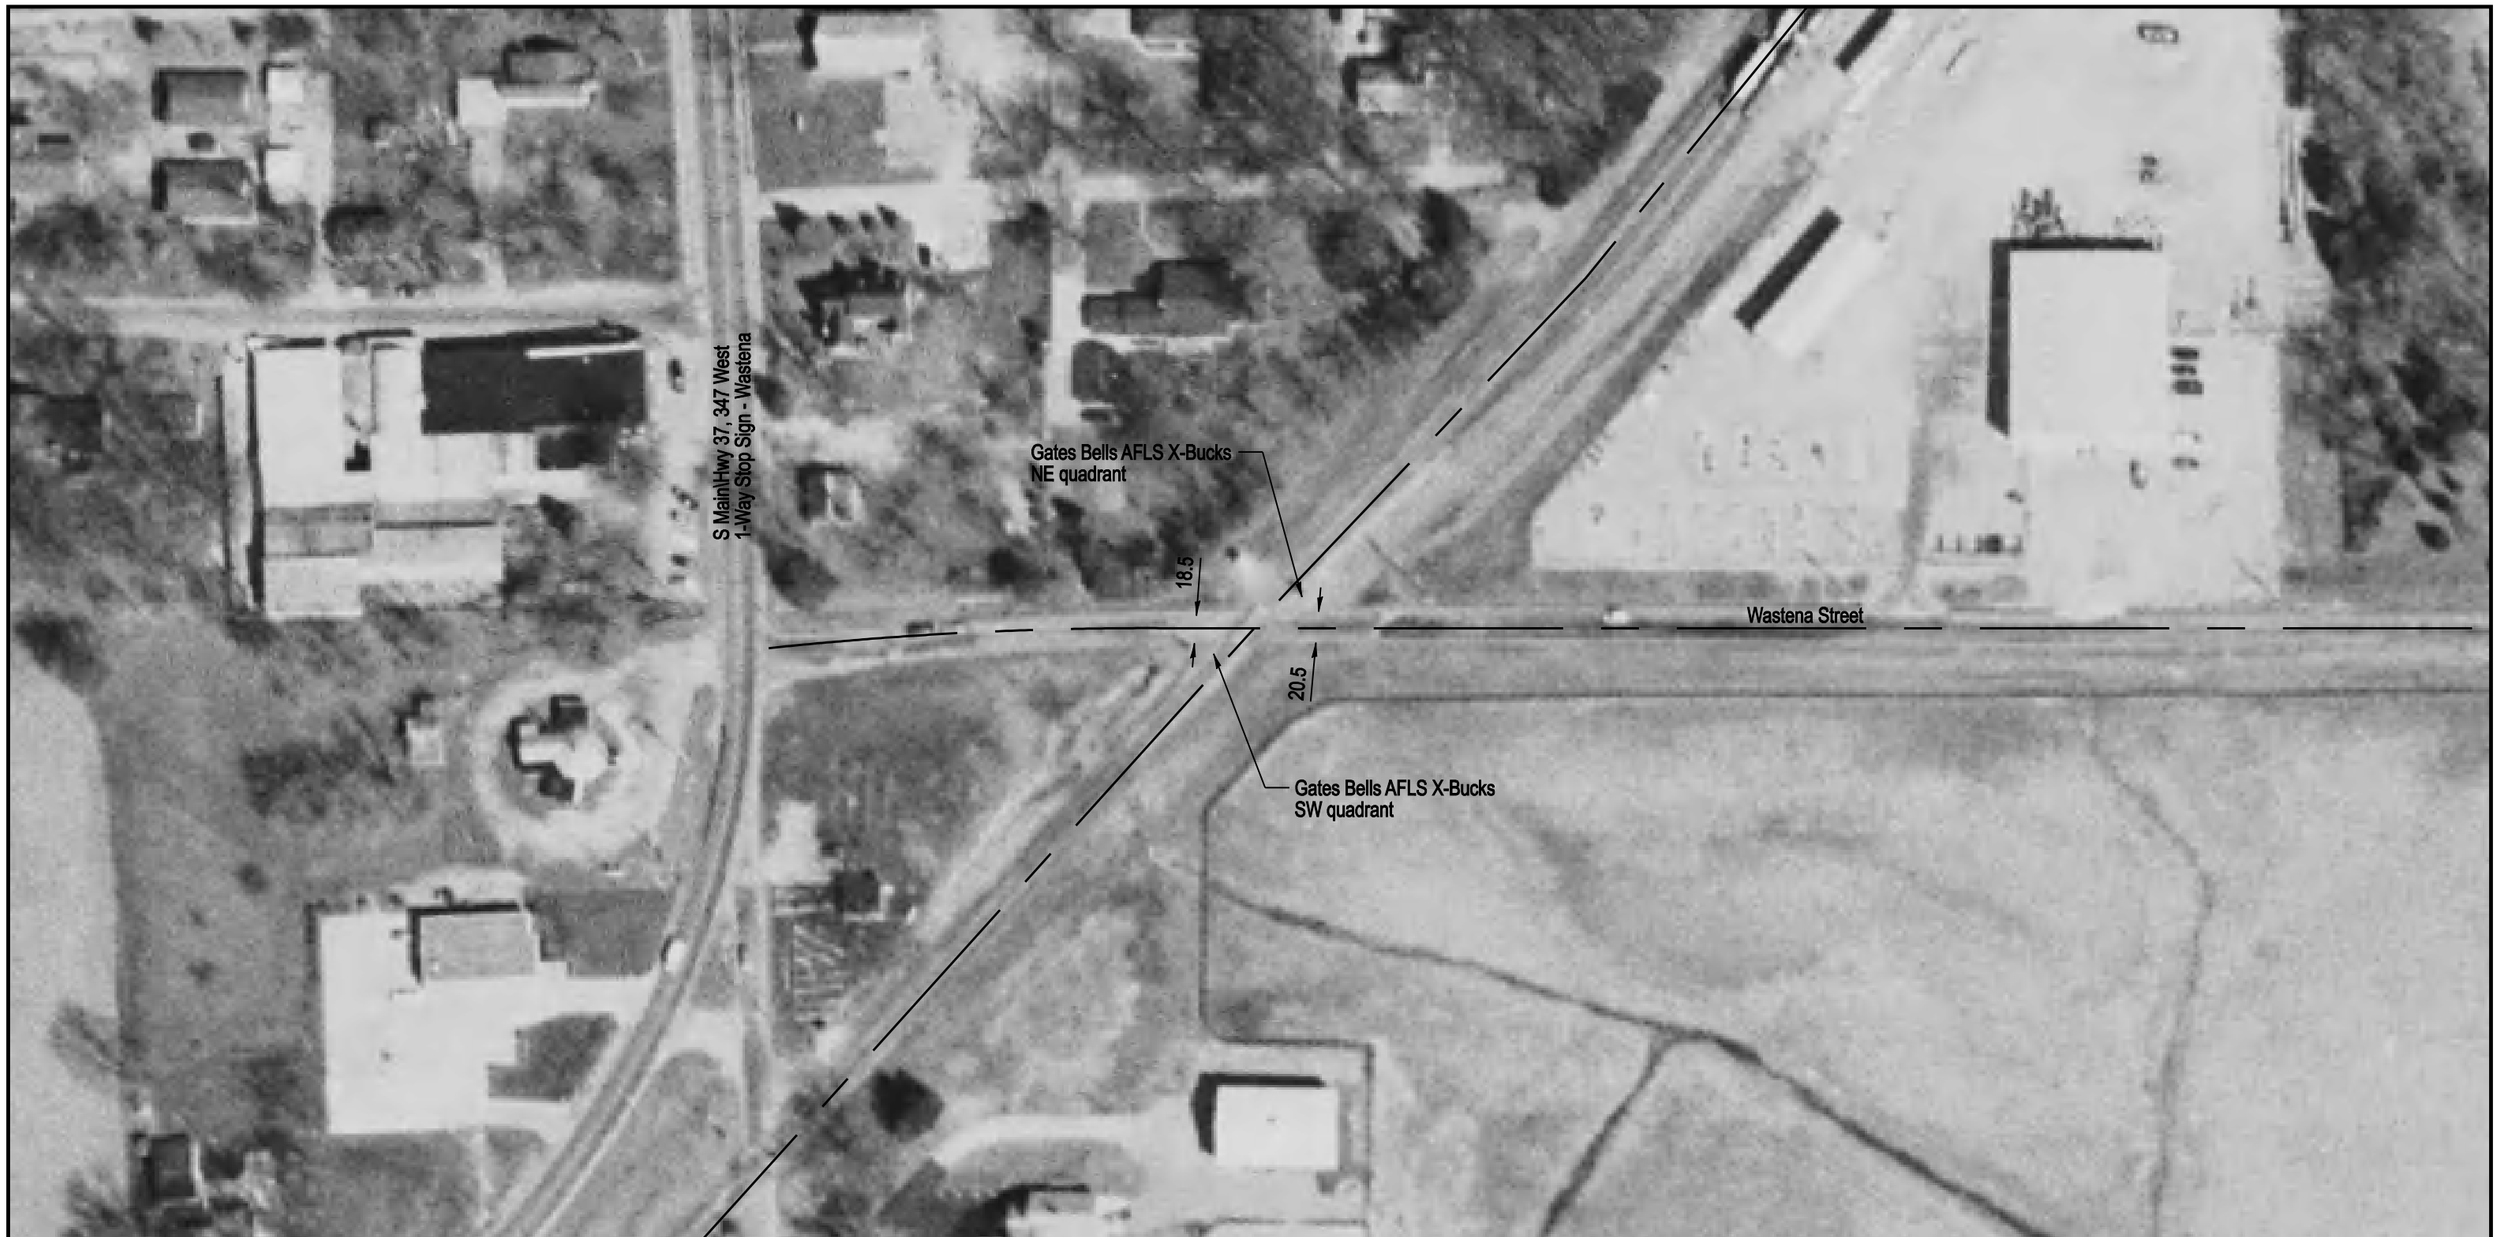

NOTE: ALL MEASUREMENTS ARE IN FEET

DOT/AAR Inventory #: 167628G

Location: Franklin Co., In Benton, IL

Lat/Long: 37° 59' 0"/-88° 55' 8"

Railroad Milepost-Line: 298.92-CC

Crossing Angle (Deg.): 45

Crossing Width (By Track): 33.0

Number of Tracks: 1

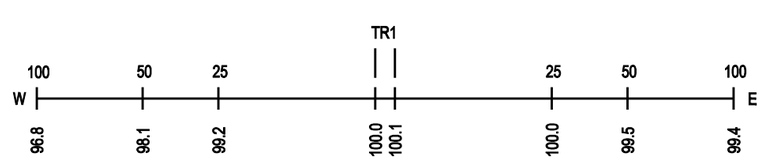
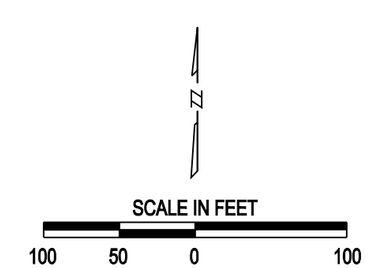
ROAD PROFILE