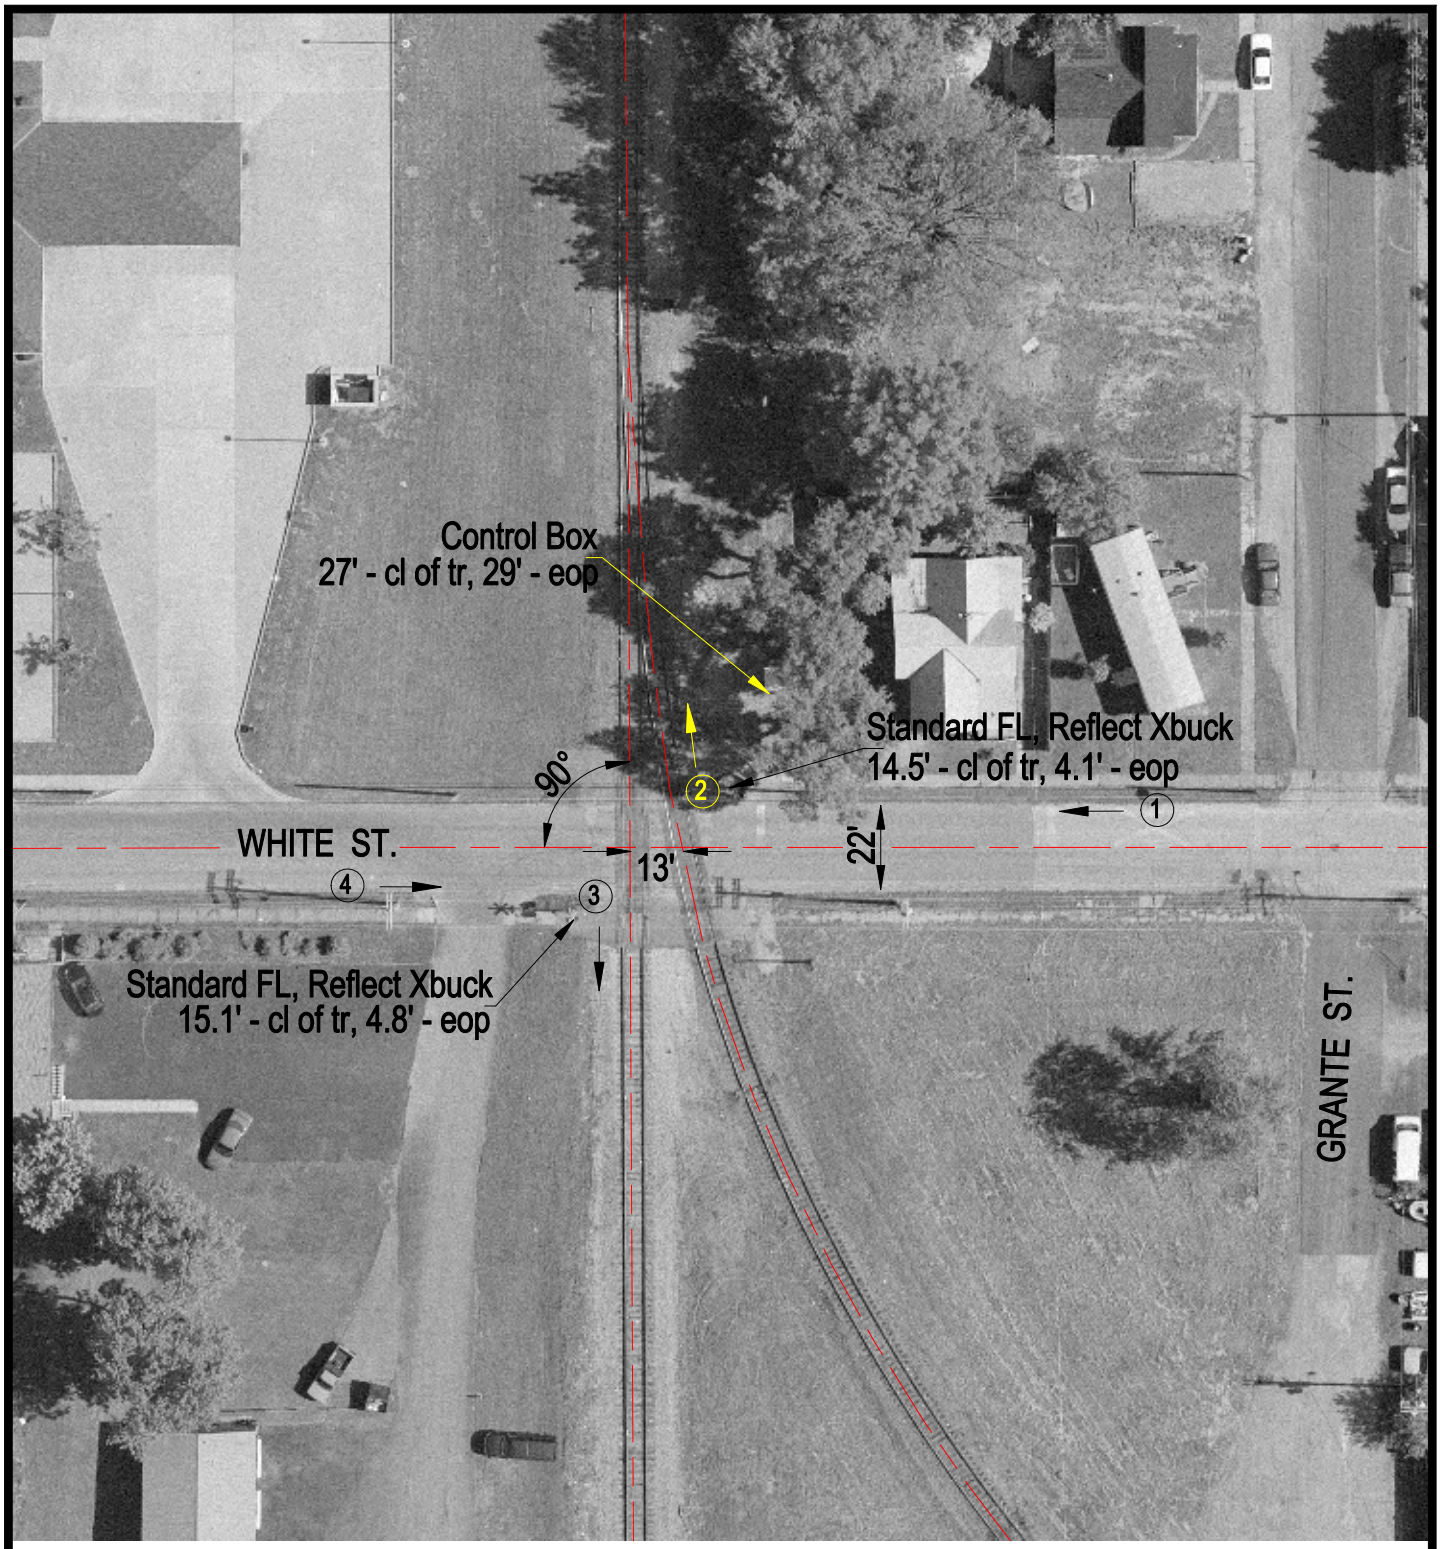

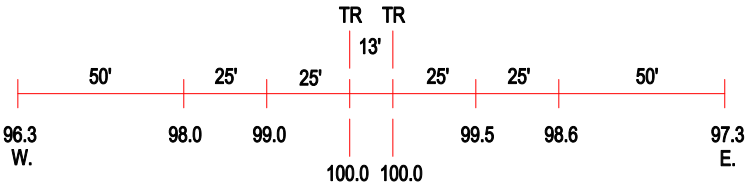

ROAD PROFILE

N

SCALE IN FEET

50 0 50

3 Photo Location

Crossing #:	167653P
Location:	Williamson Co., City of Marion (I)
Lat/Long:	37°44'05" / 88°55'54"
Railroad:	UP
Street:	White St.
Railroad Milepost:	316.11
Crossing Protection:	Train Activated Devices

J:\WILLIAMSON\167653P\167653P.DWG 03/09/01 08:21 BJB