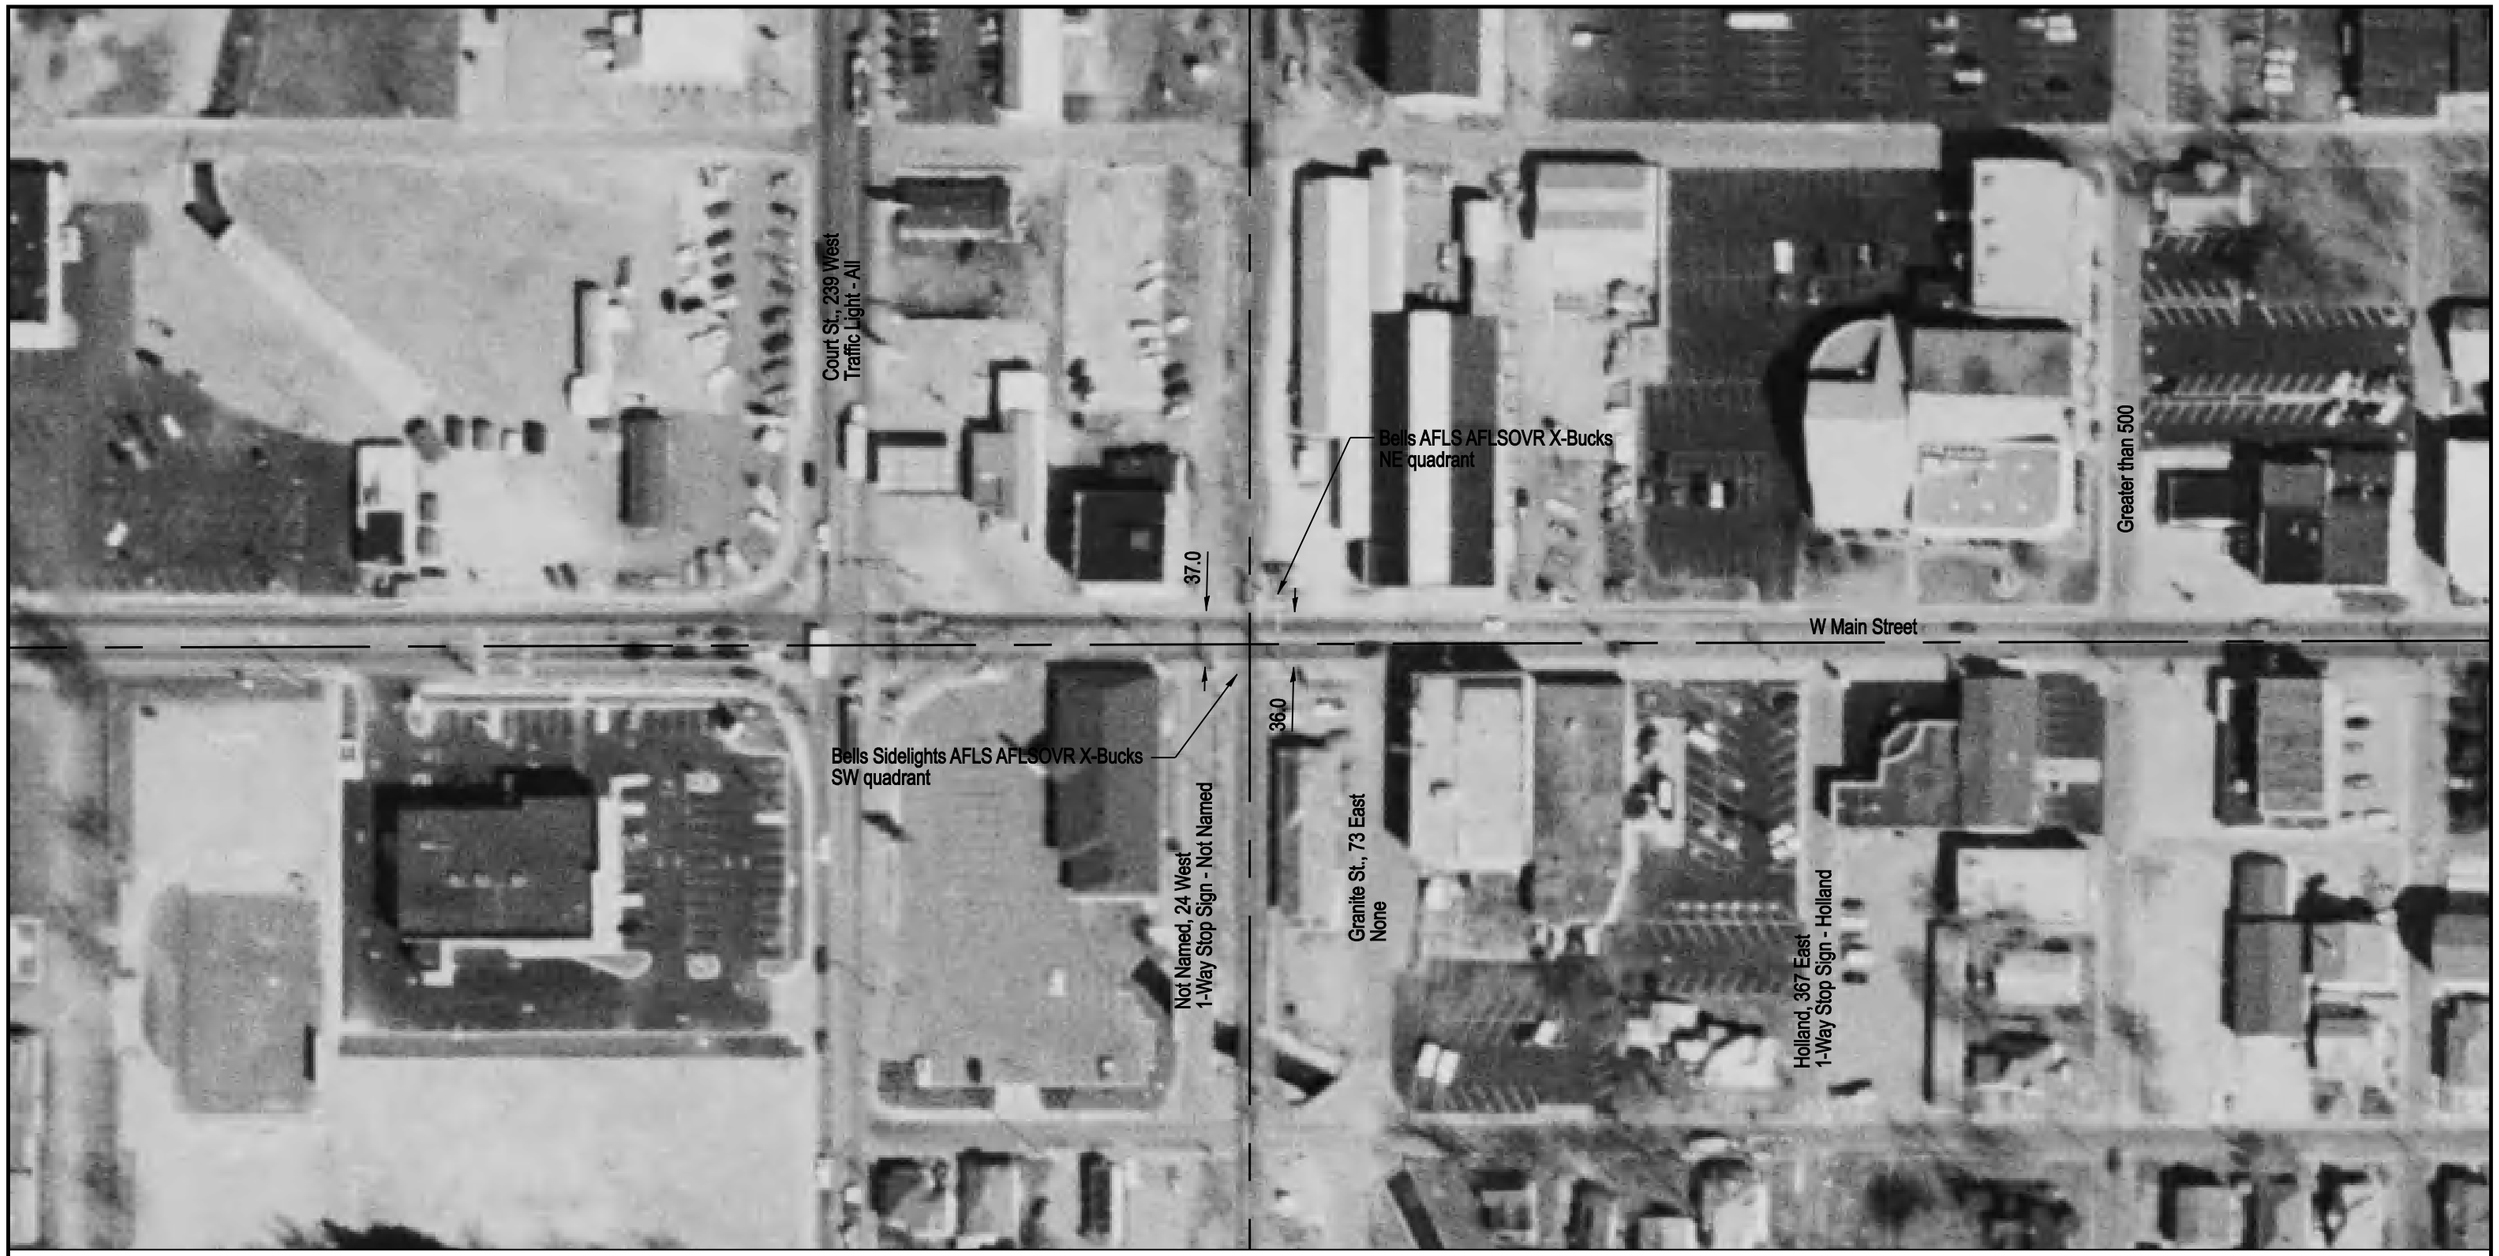

DOT/AAR Inventory #: 167657S

Location: Williamson Co., In Marion, IL

Lat/Long: 37º 43' 51"/-88º 55' 54"

Railroad Milepost-Line: 316.23-CC

Crossing Angle (Deg.): 90

Crossing Width (By Track): 48.5

Number of Tracks: 1

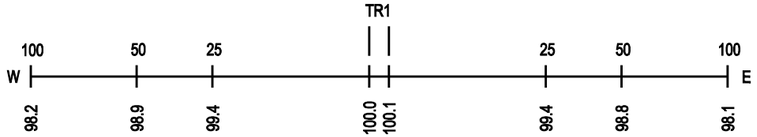

ROAD PROFILE

NOTE: ALL MEASUREMENTS ARE IN FEET

N

SCALE IN FEET

100 50 0 100