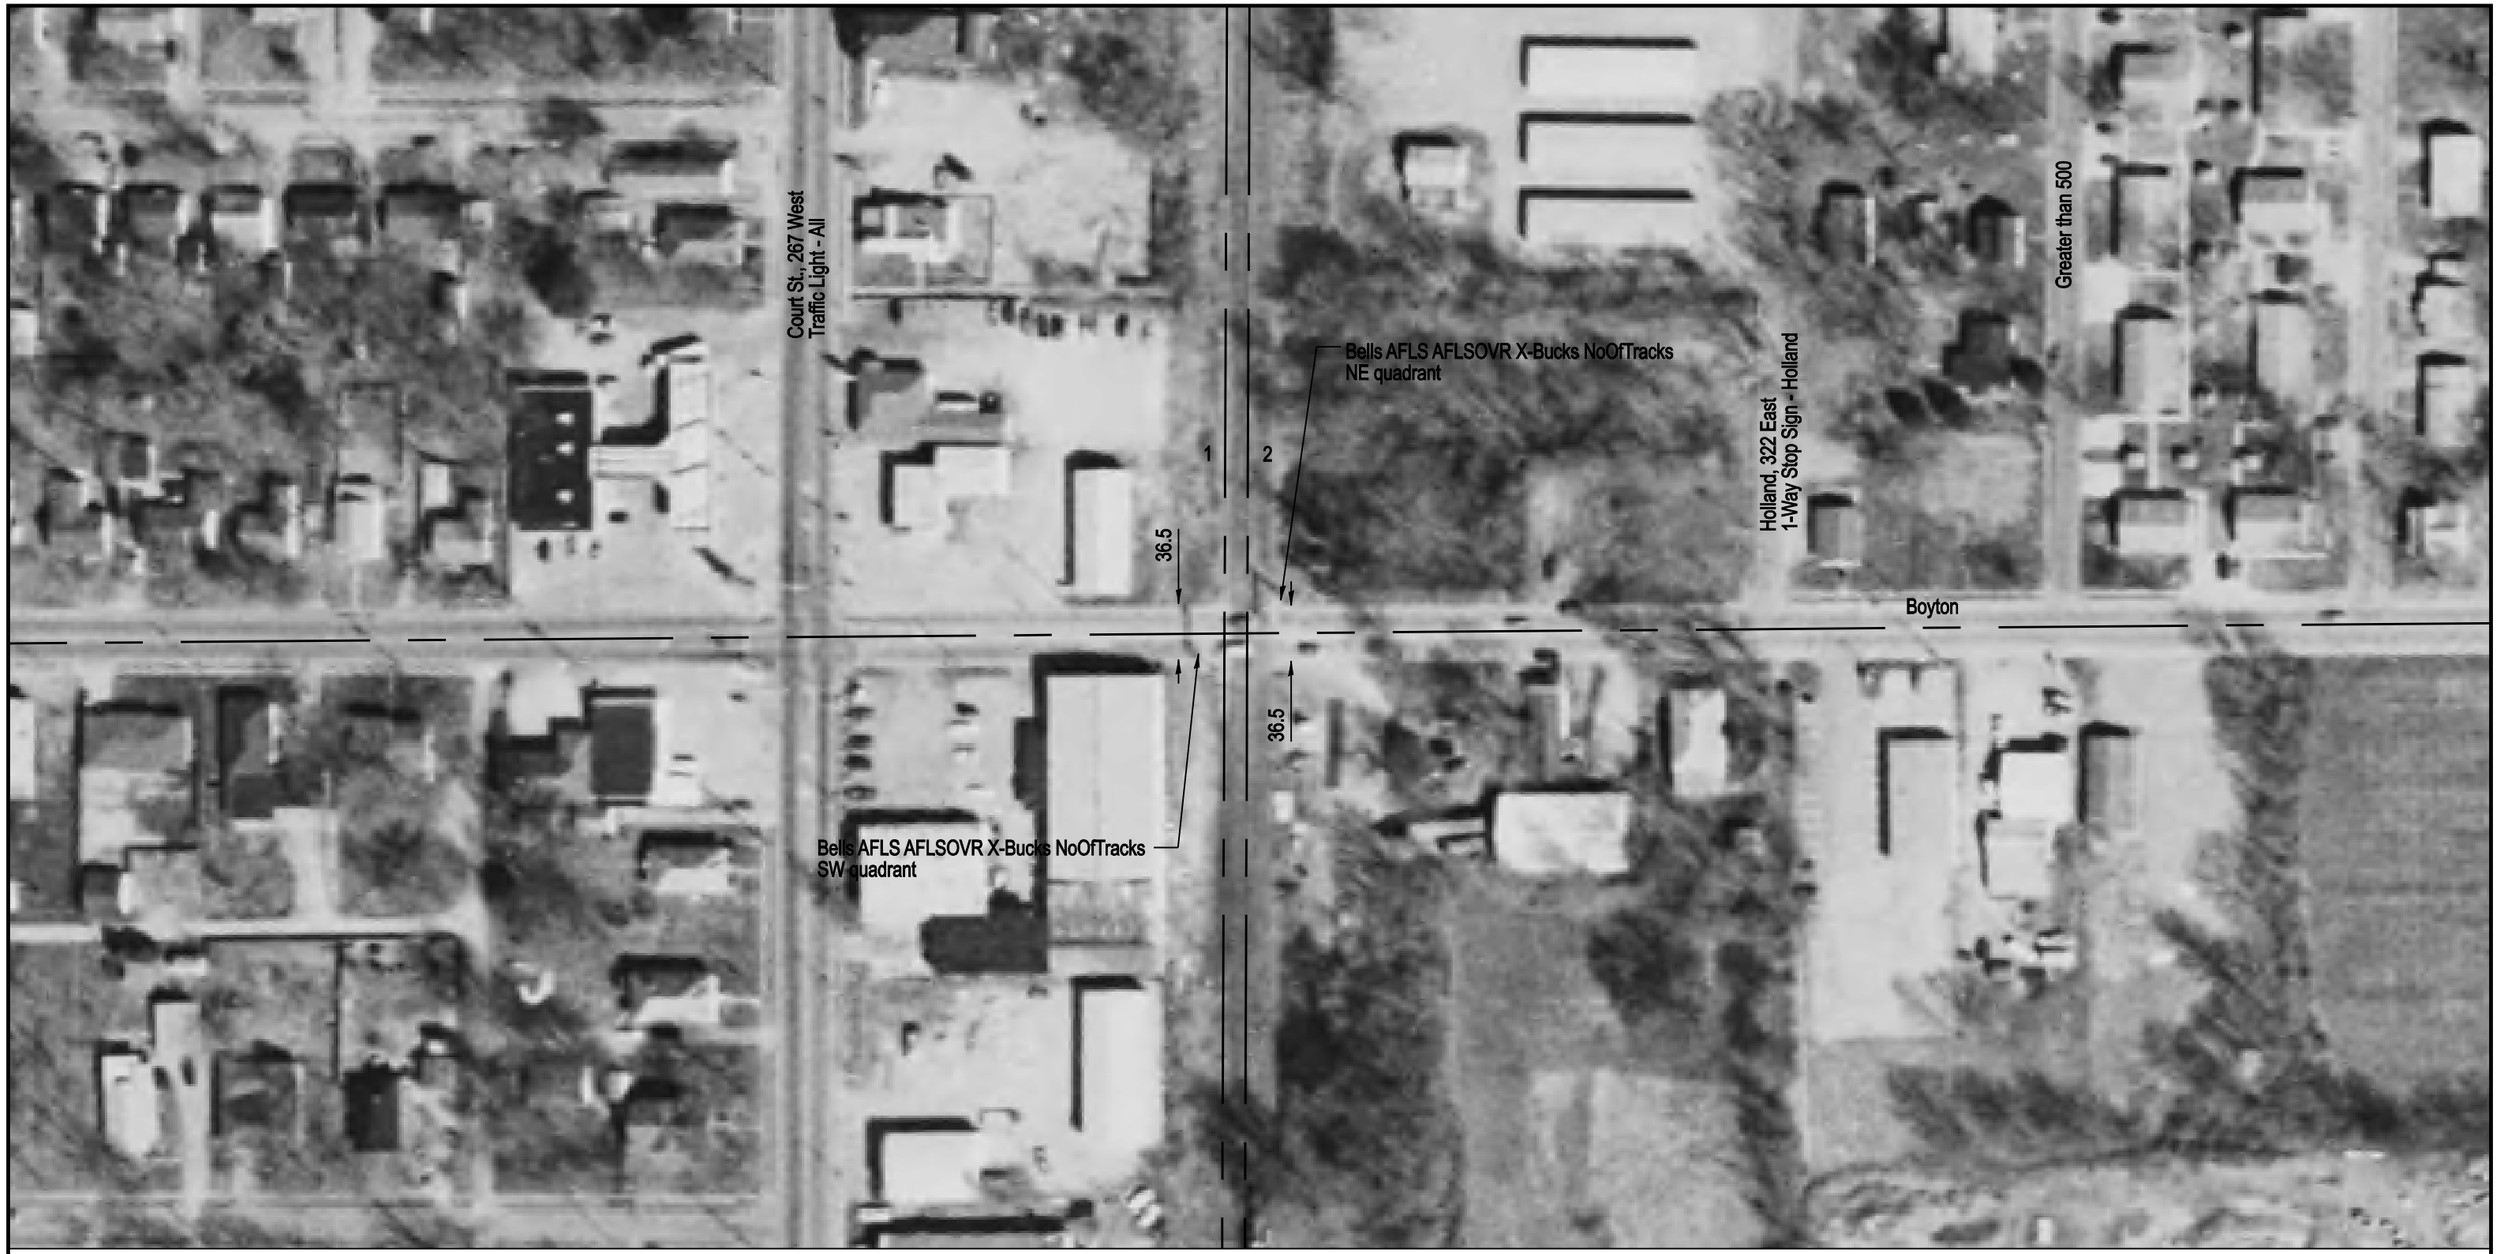

NOTE: ALL MEASUREMENTS ARE IN FEET

DOT/AAR Inventory #: 167660A

Location: Williamson Co., In Marion, IL

Lat/Long: 37° 43' 20"/-88° 55' 54"

Railroad Milepost-Line: 317.5-CC

Crossing Angle (Deg.): 90

Crossing Width (By Track): 40.5, 40.5 (1 to 2)

Number of Tracks: 2

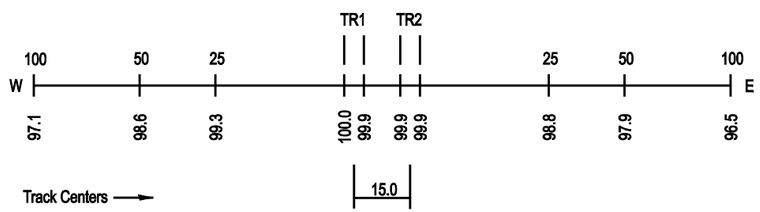

ROAD PROFILE

N

SCALE IN FEET

100 50 0 100