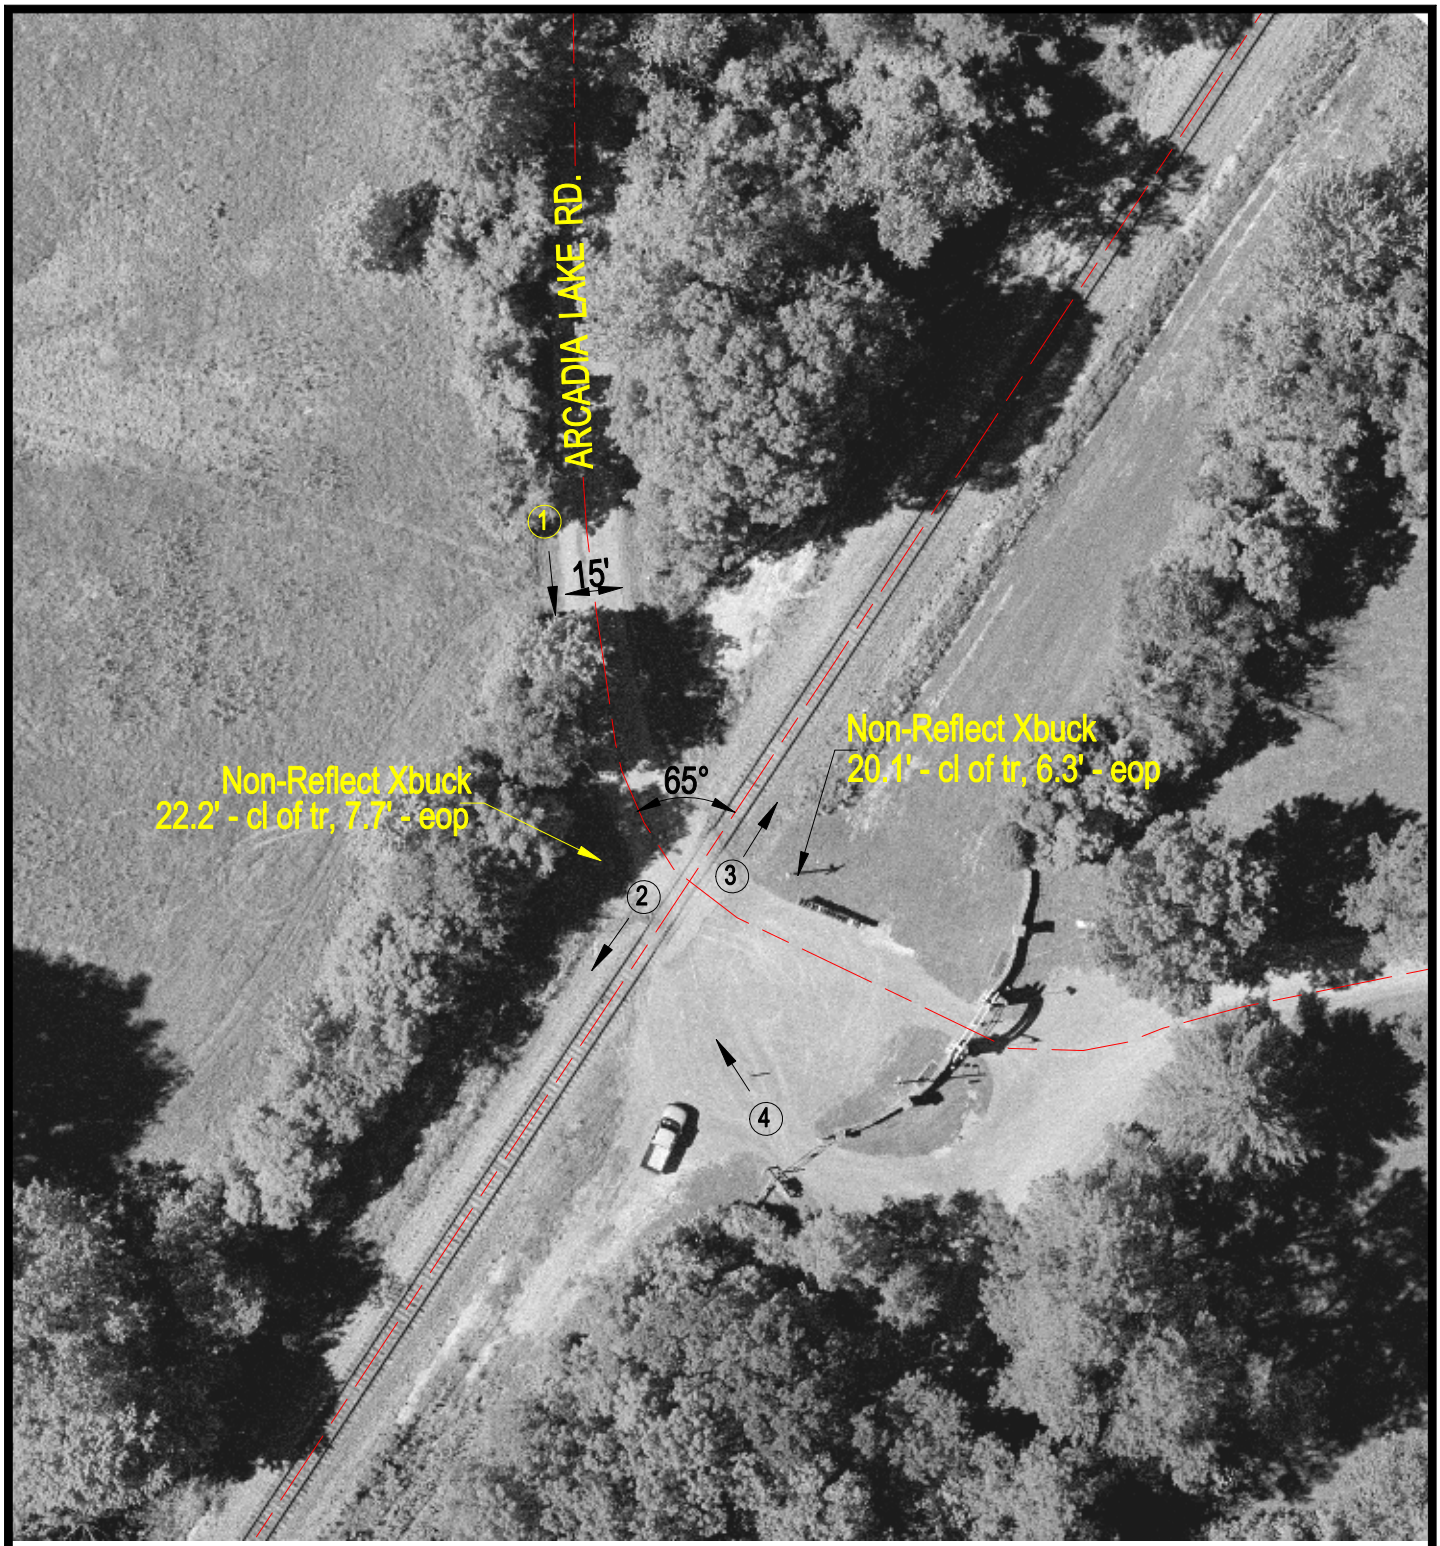

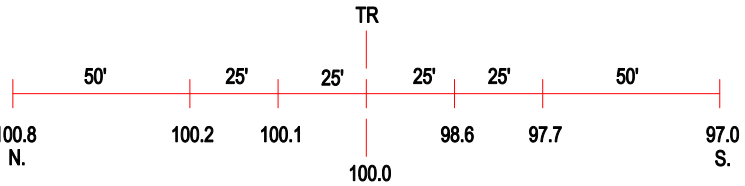

ROAD PROFILE

N

SCALE IN FEET

50 0 50

3 Photo Location

Crossing #:	167664C
Location:	Williamson Co., City of Marion (N)
Lat/Long:	37°38'57" / 88°56'48"
Railroad:	UP
Street:	Arcadia Lake Rd.
Railroad Milepost:	322.14
Crossing Protection:	Signs

J:\WILLIAMSON\167664C\167664C.DWG 08/23/00 08:45 LPM