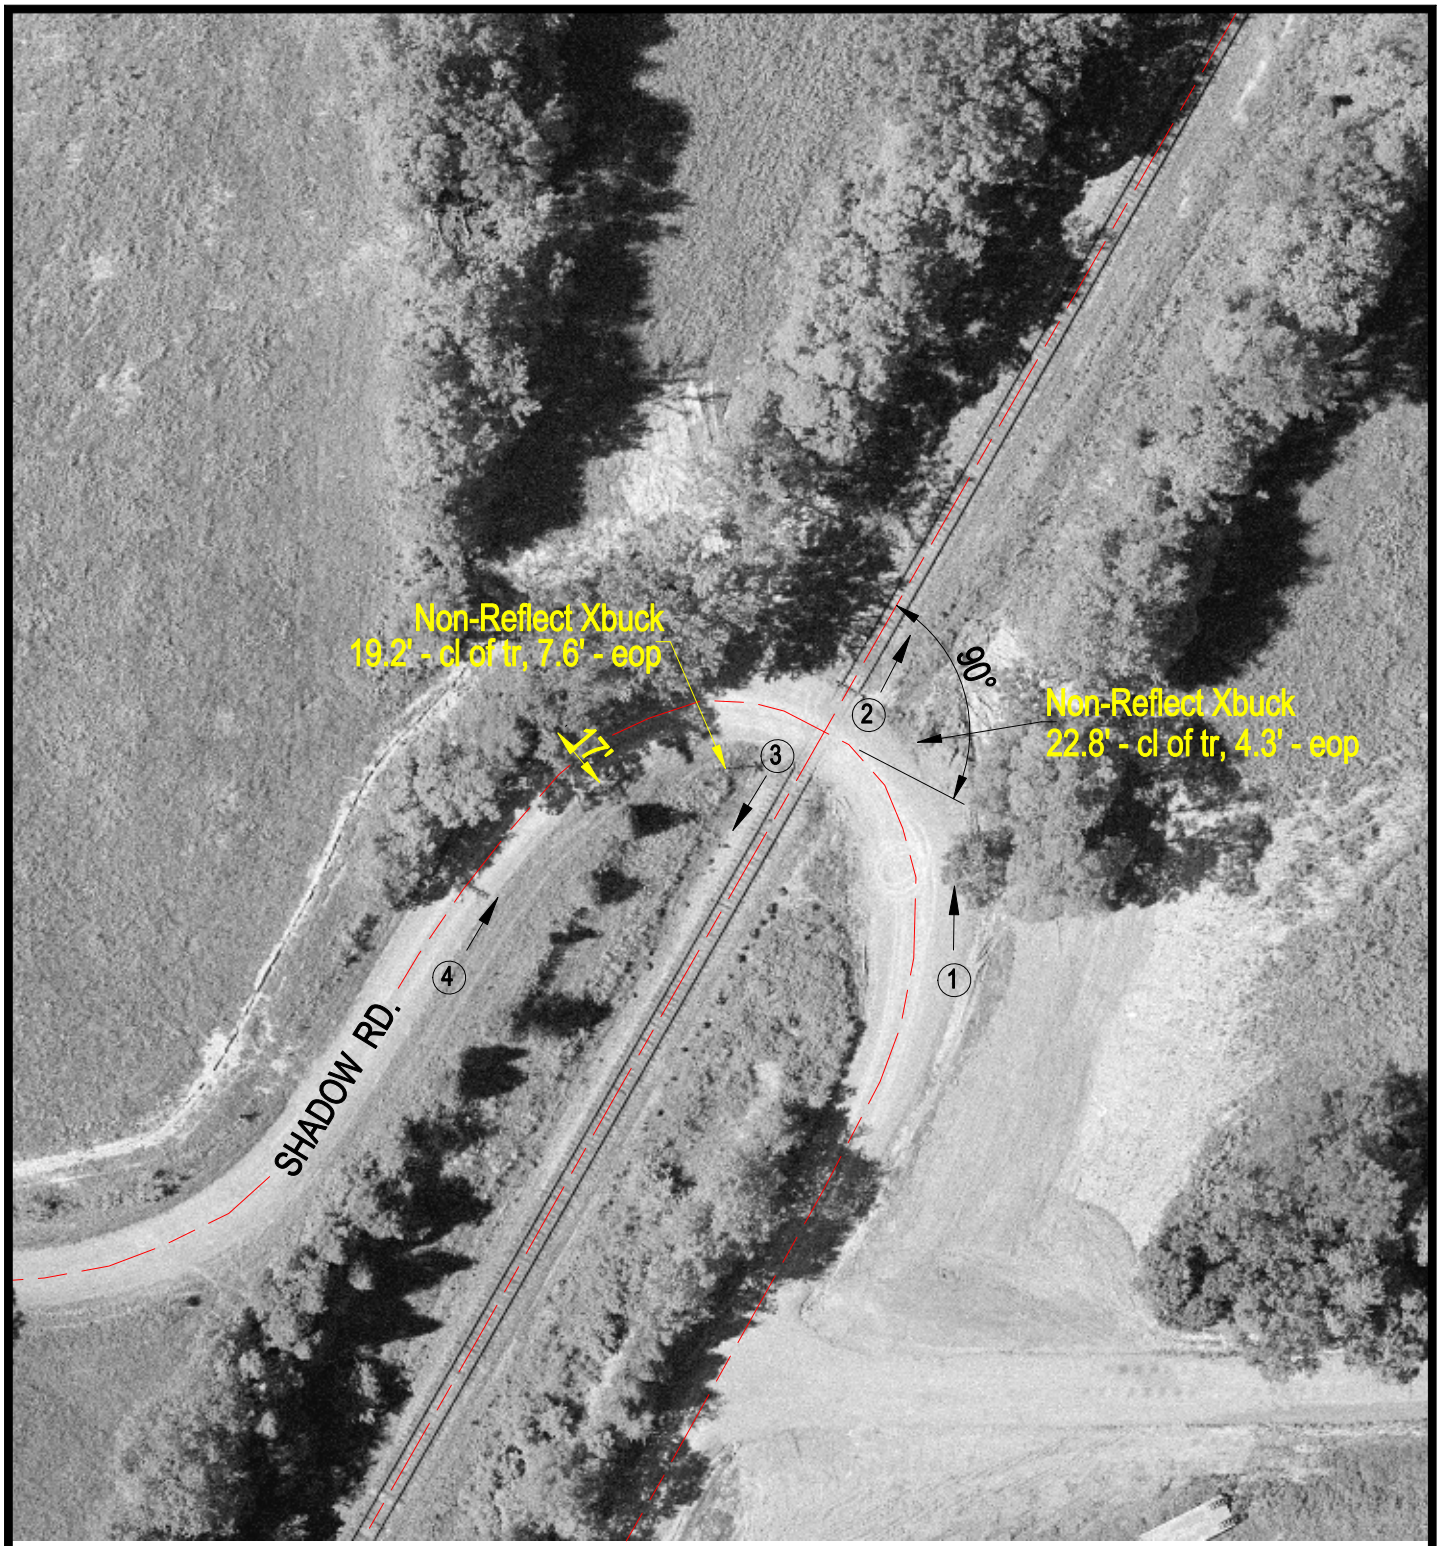

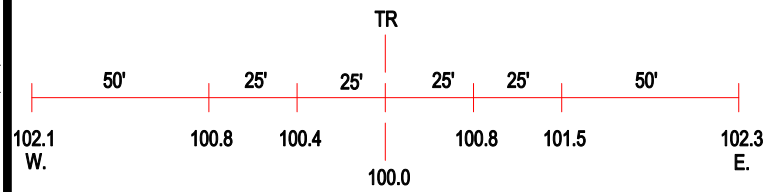

ROAD PROFILE

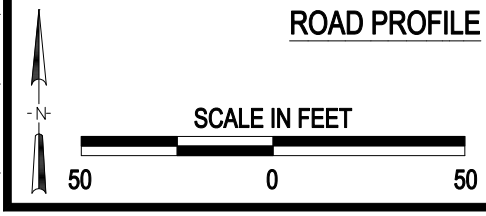

(3) Photo Location

Crossing #:	167665J
Location:	Williamson Co., City of Marion (N)
Lat/Long:	37°38'26" / 88°57'13"
Railroad:	UP
Street:	Shadow Rd.
Railroad Milepost:	323.40
Crossing Protection:	Signs

J:\WILLIAMSON\167665\167665J.DWG 08/23/00 14:41 LPM