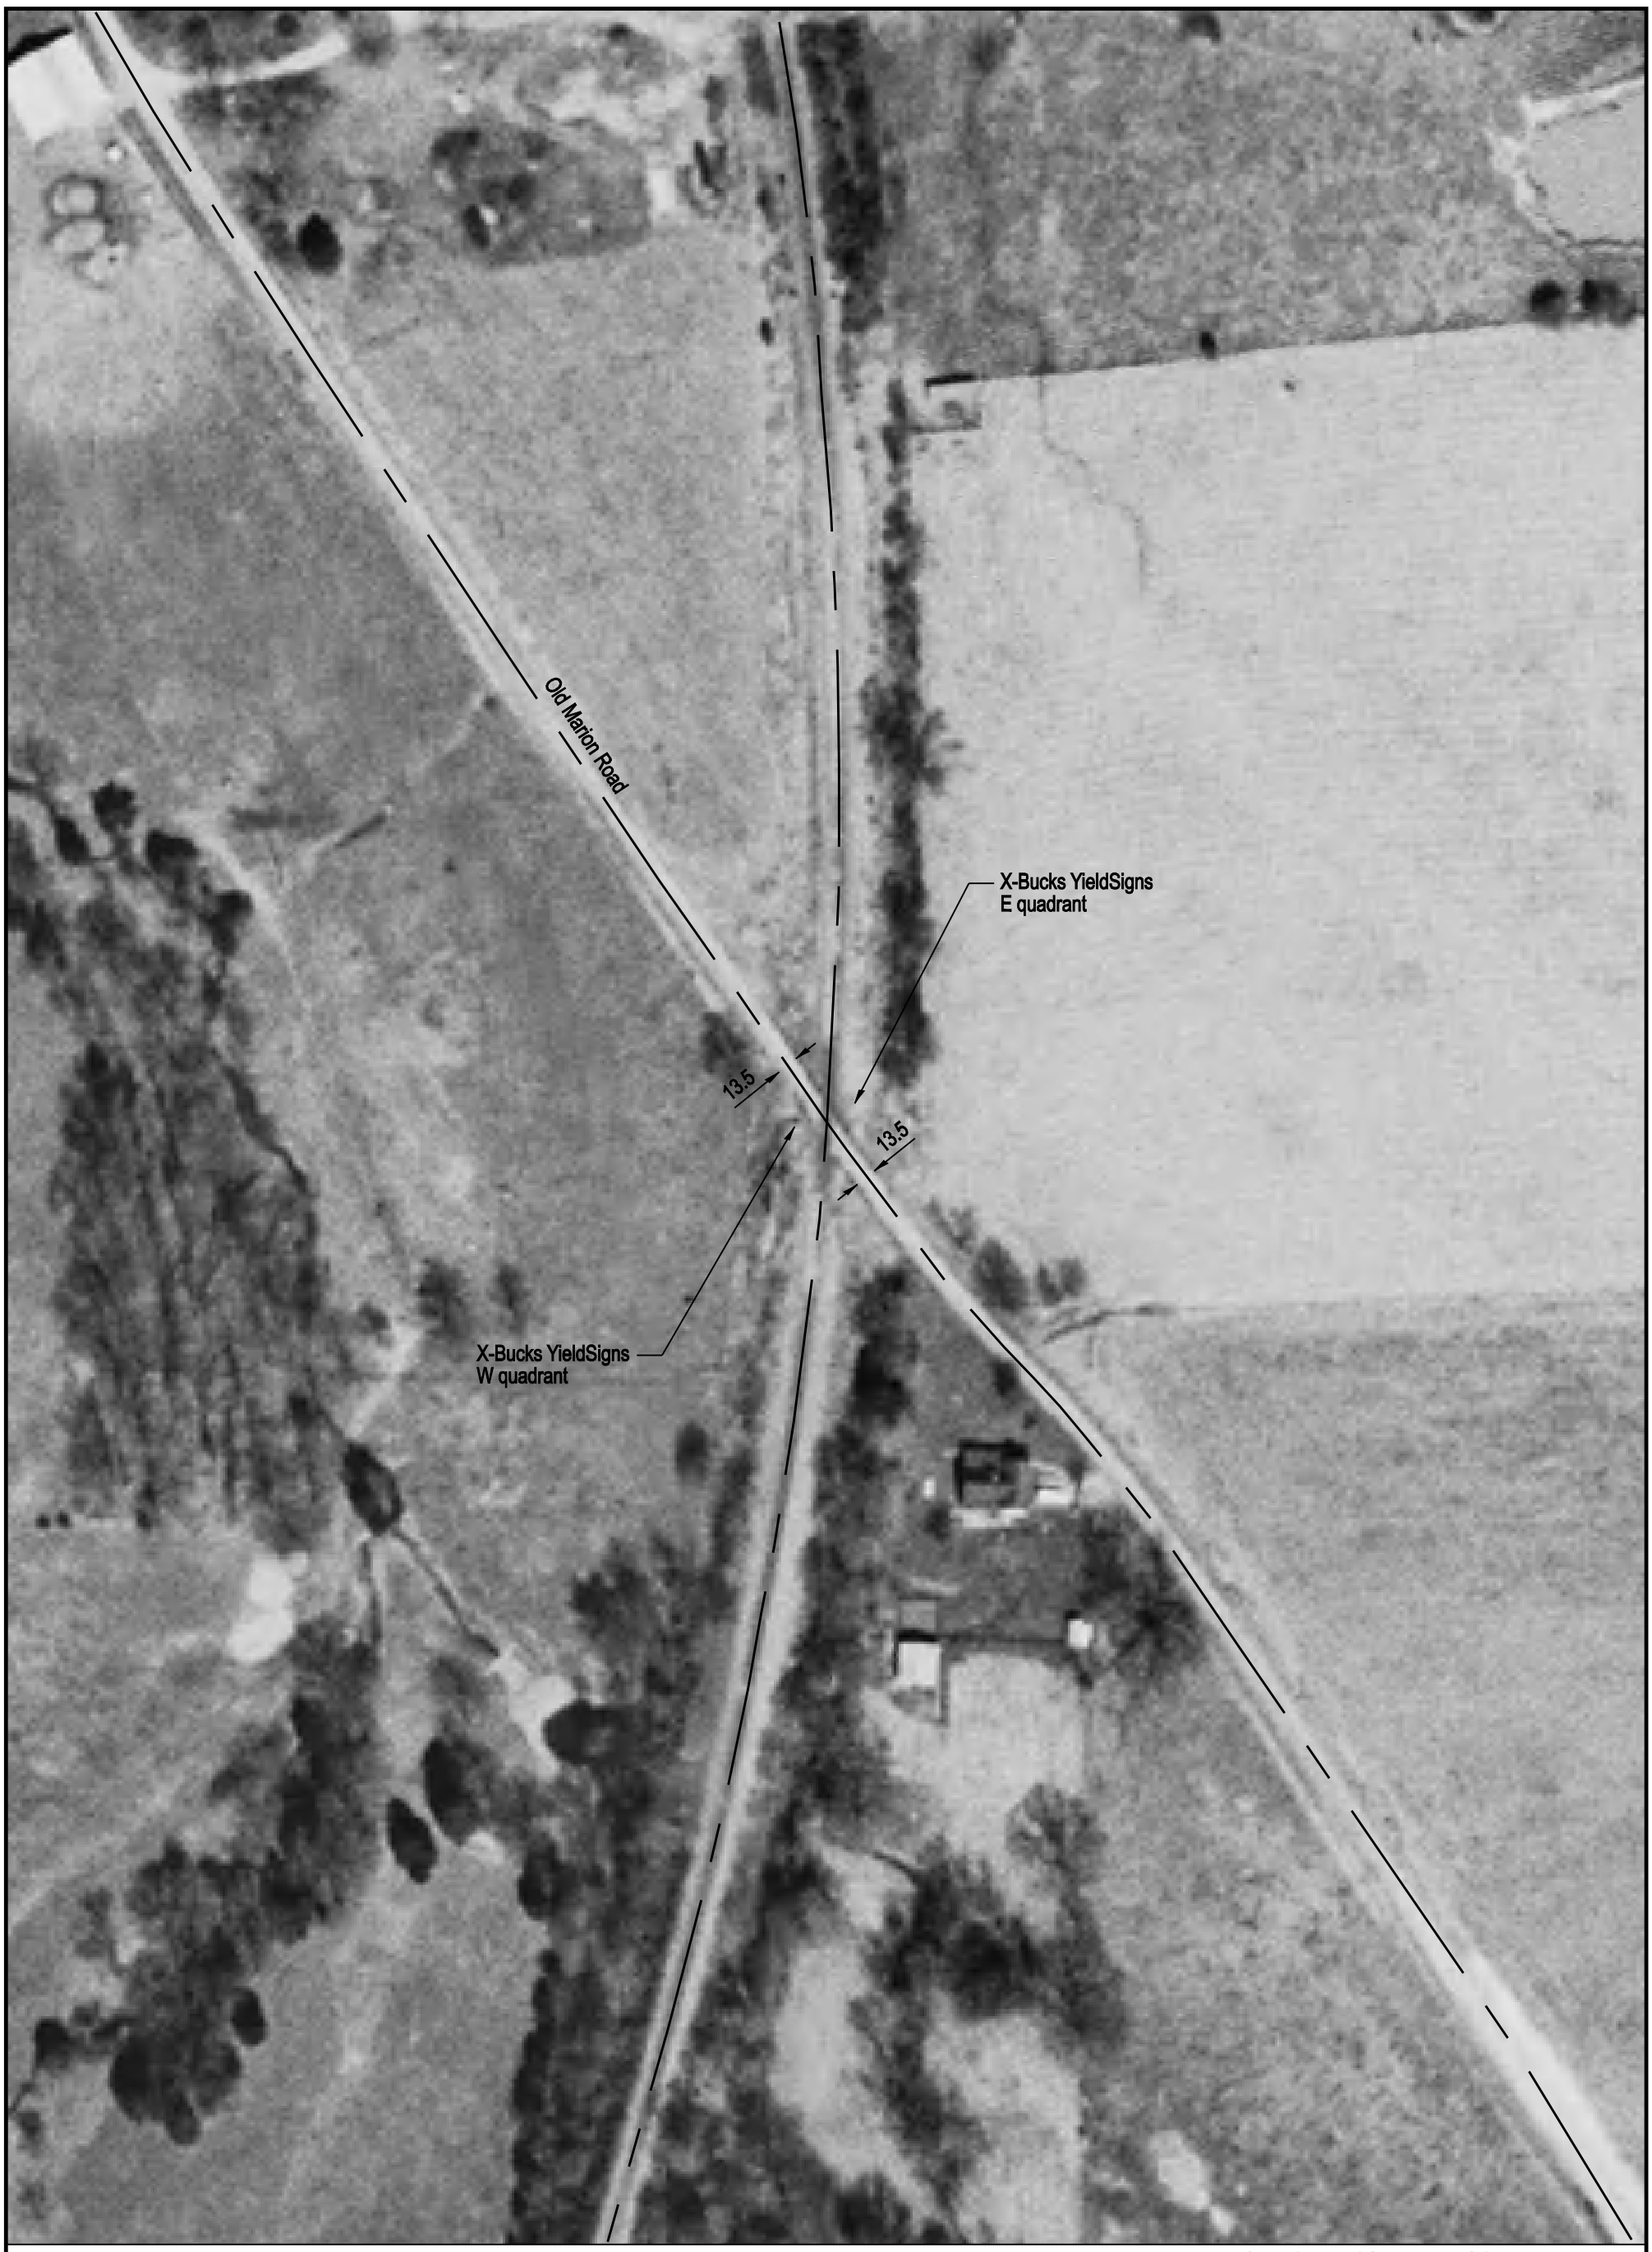

NOTE: ALL MEASUREMENTS ARE IN FEET

DOT/AAR Inventory #: 167673B

Location: Johnson Co., Near Goreville, IL

Lat/Long: 37° 34' 22"/-88° 57' 57"

Railroad Milepost - Line: 328-CC

Crossing Angle (Deg.): 40

Crossing Width (By Track): 32.0

Number of Tracks: 1

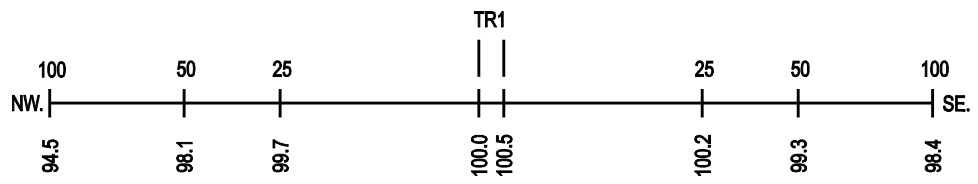
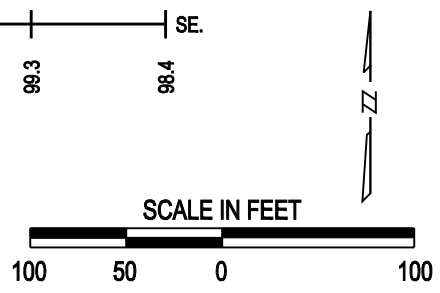
ROAD PROFILE