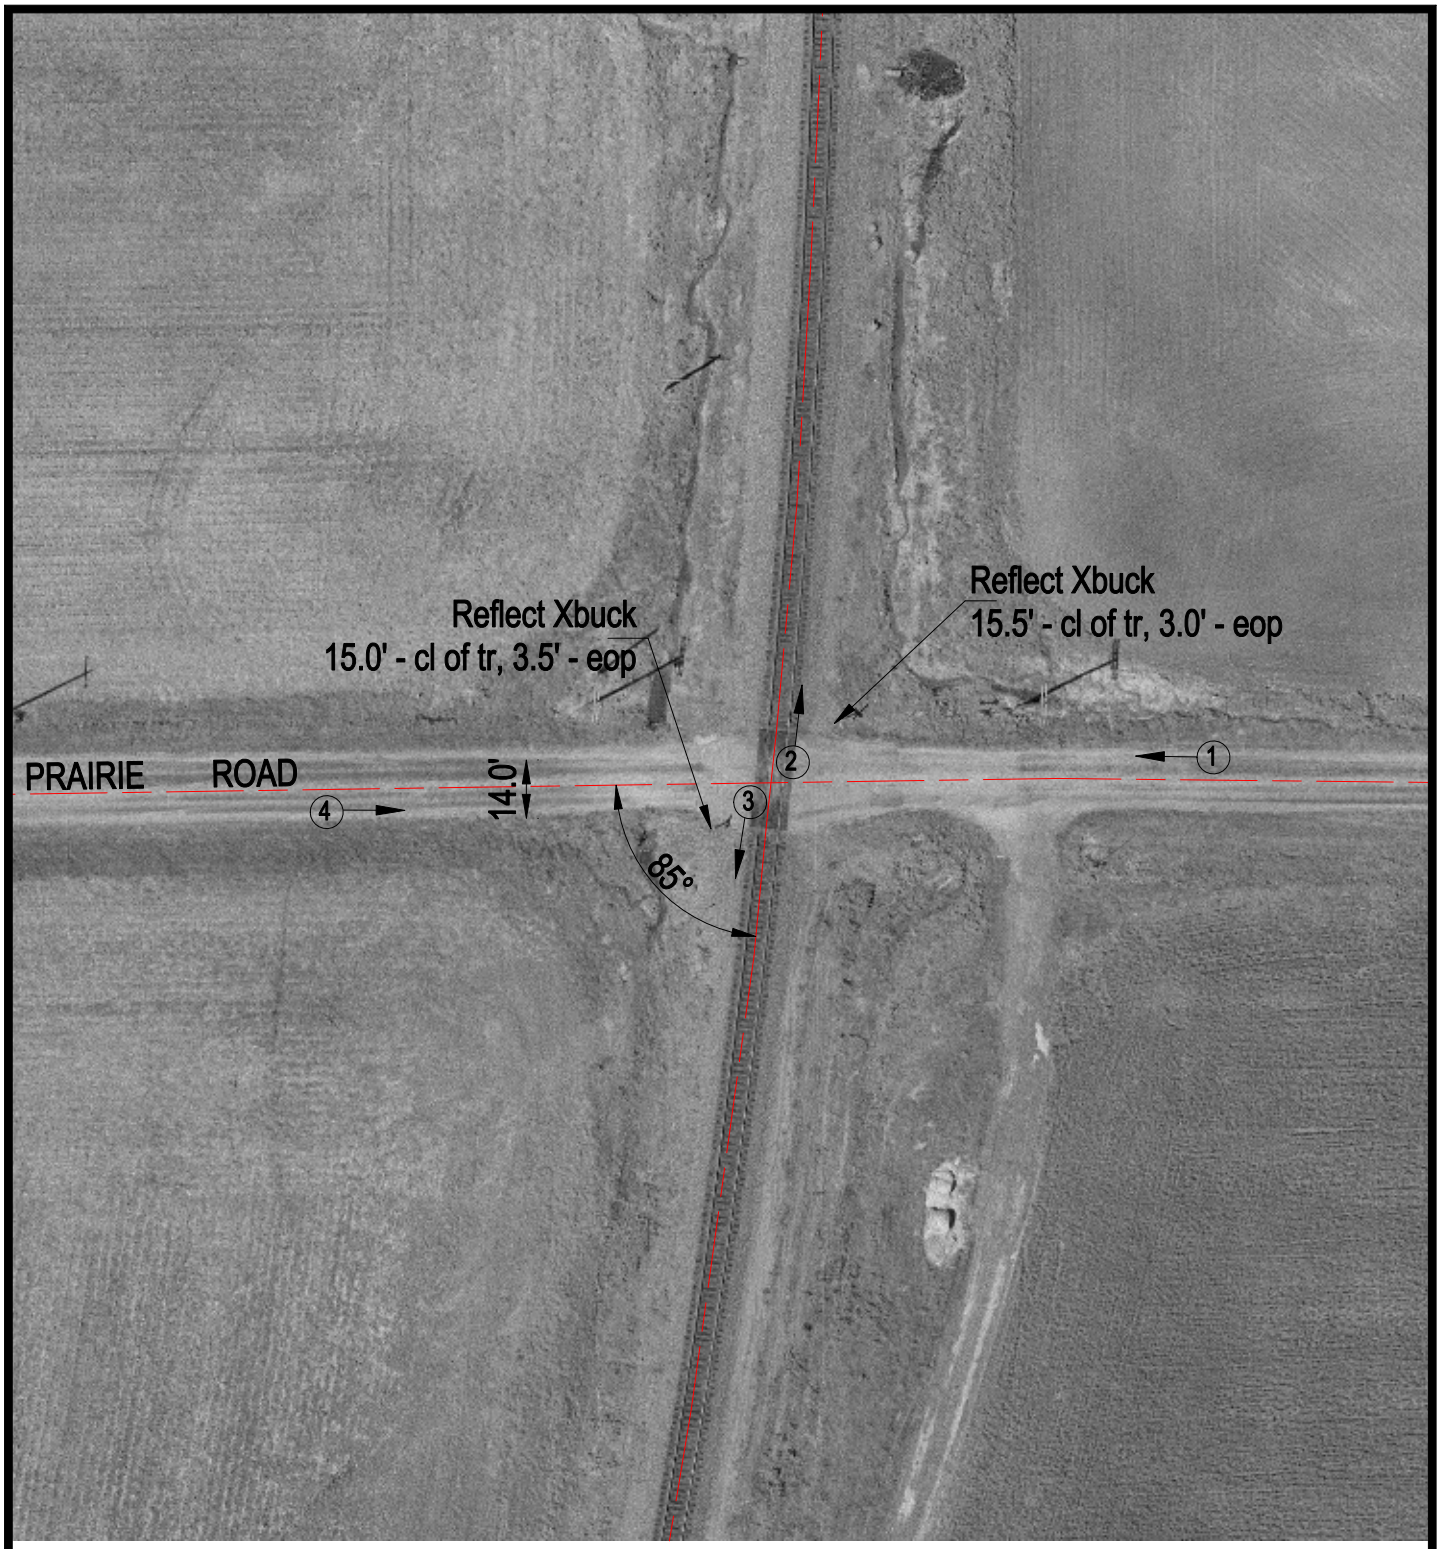

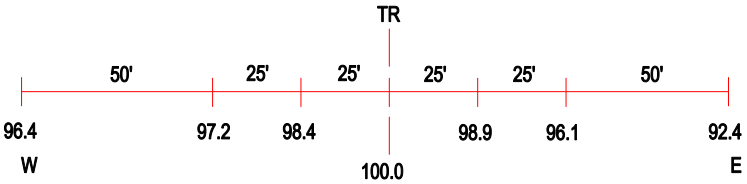

ROAD PROFILE

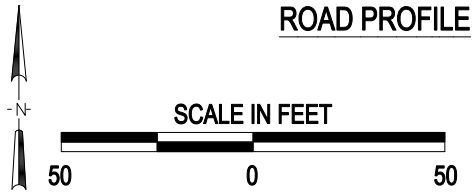

3 Photo Location

Crossing #:	167788V
Location:	Marion Co., City of Kinmundy (Near)
Lat/Long:	38°42'55" / 88°51'19
Railroad:	UP
Street:	Prairie Road
Railroad Milepost:	246.10
Crossing Protection:	Sign

J:\MARION\167788V\167788V.DWG 10/10/00 09:17 JLA