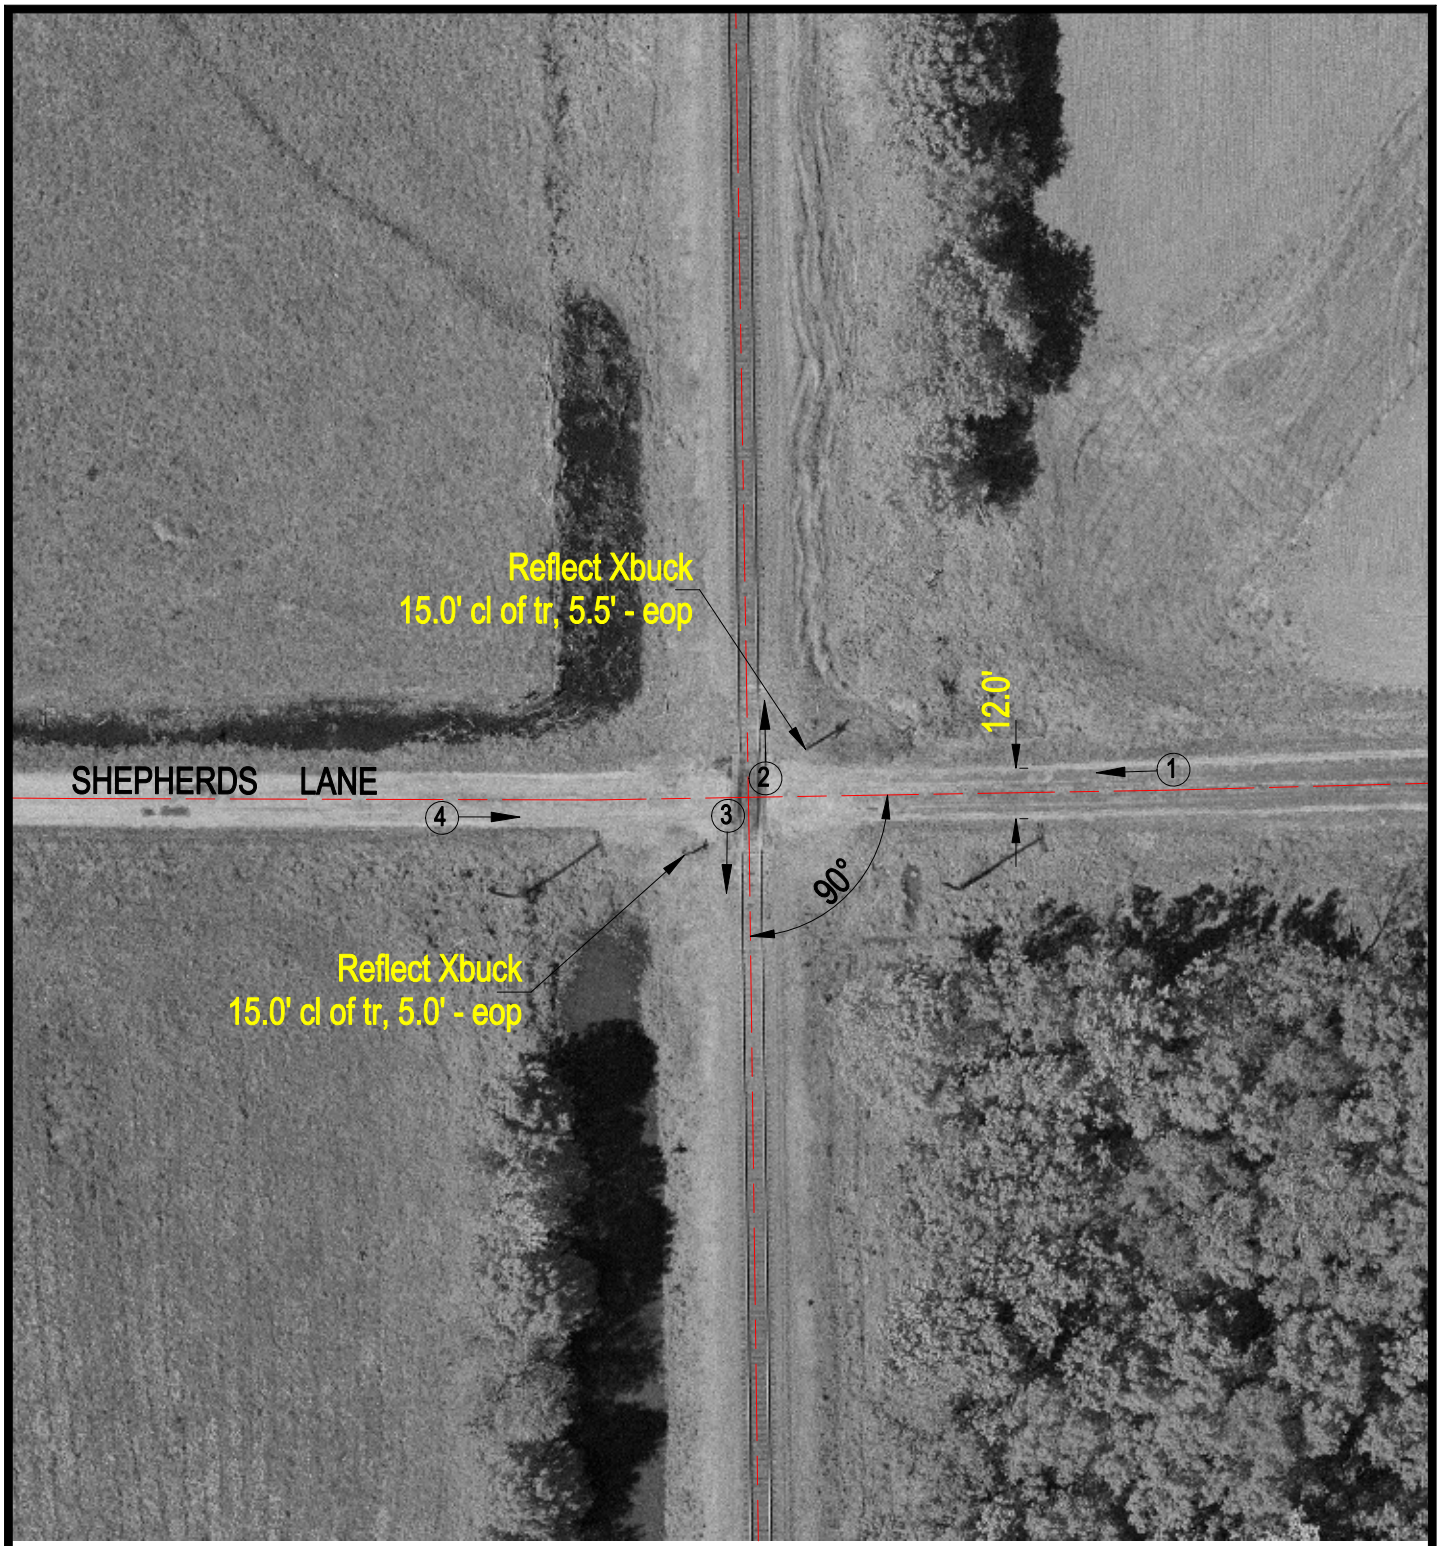

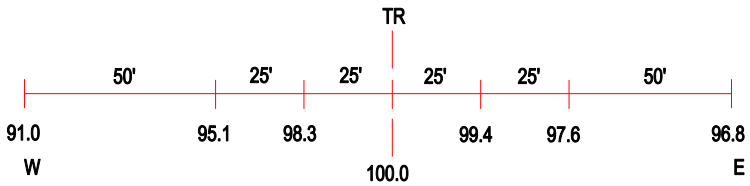

ROAD PROFILE

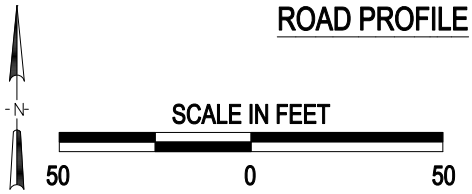

3 Photo Location

Crossing #: 167896S

Location: Marion Co., City of Kinmundy (Near)

Lat/Long: 38°49'02" / 88°51'15

Railroad: UP

Street: Shepherds Lane

Railroad Milepost: 239.08

Crossing Protection: Sign

J:\MARION\167896S\167896S.DWG 10/10/00 11:45 JLA